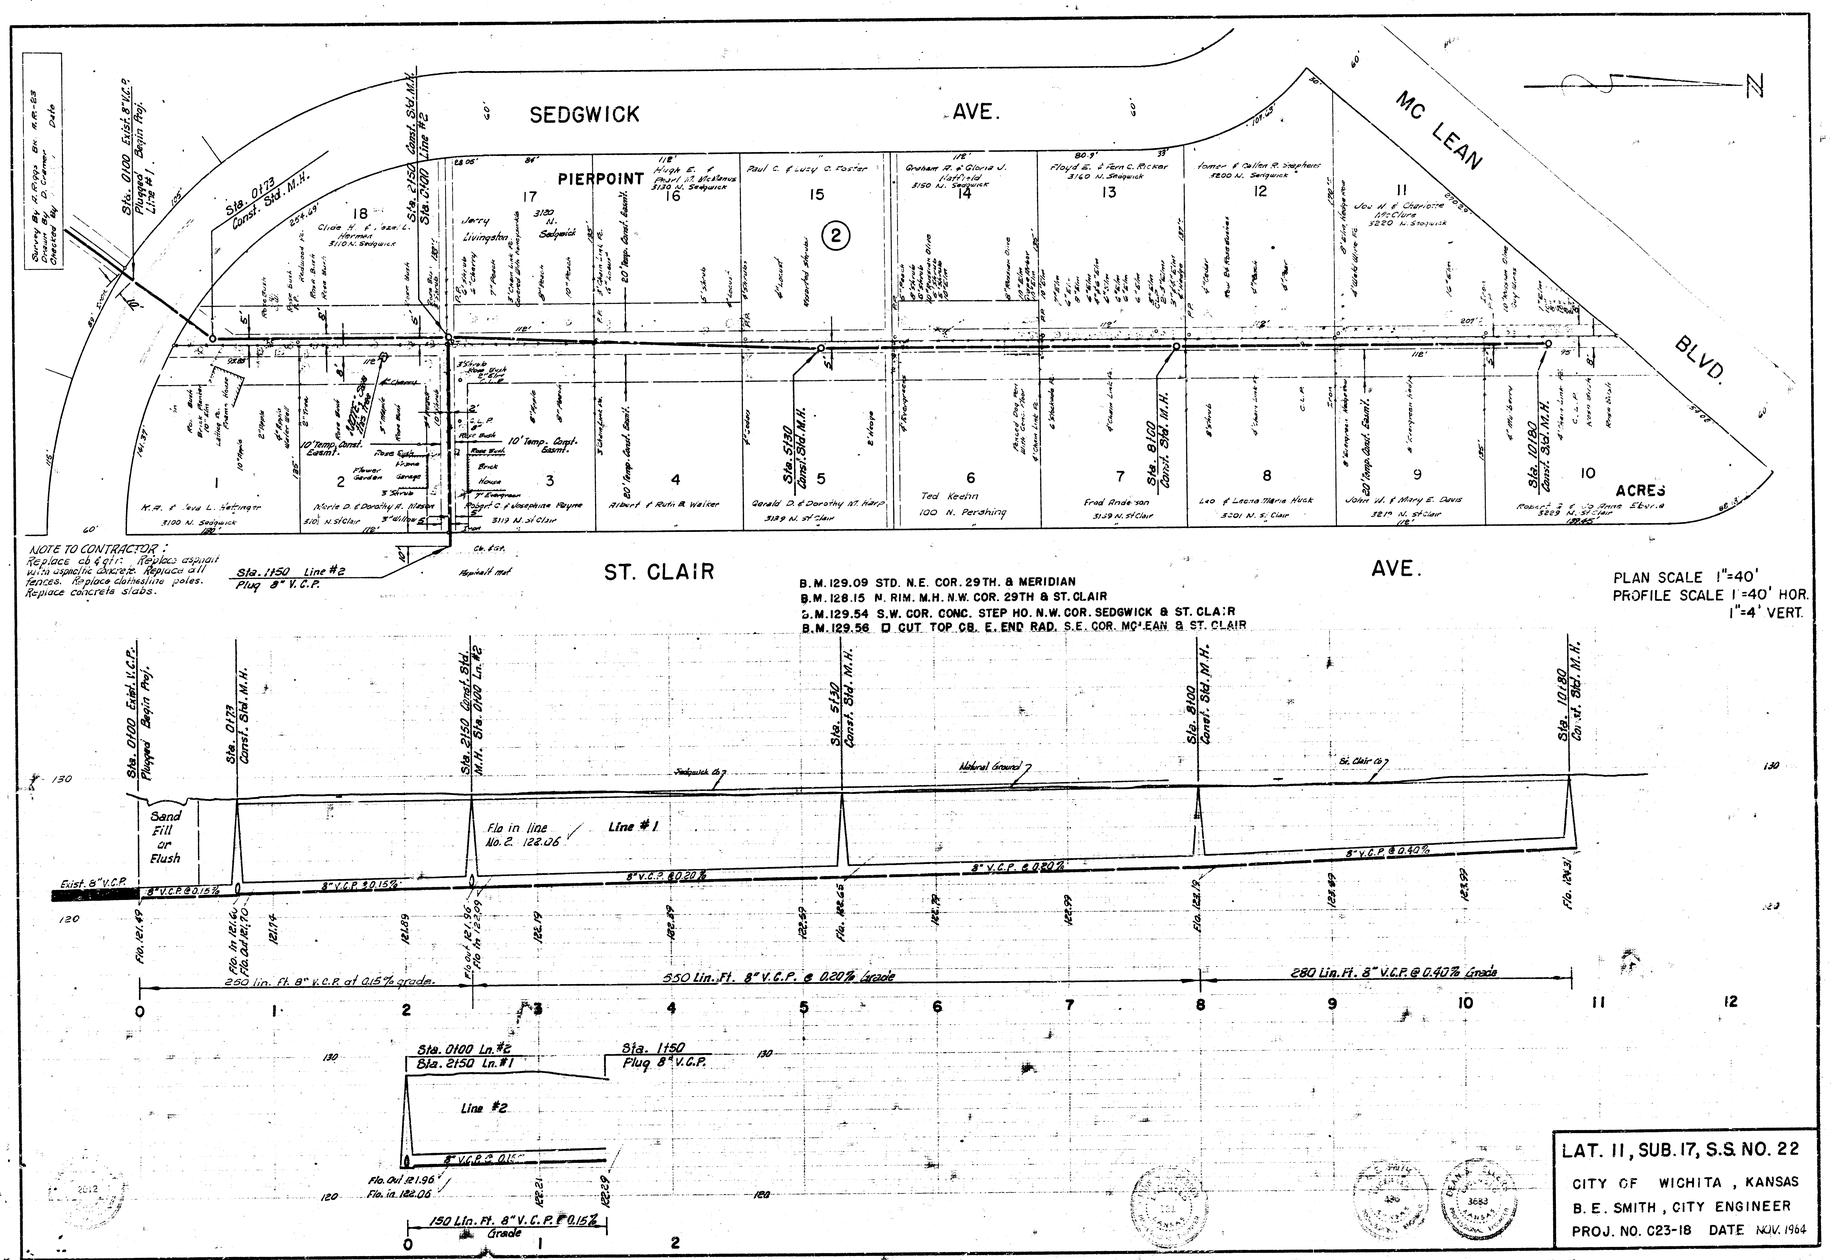

SEDGWICK AVE.
MC LEAN BLVD.
PIERPOINT
ST. CLAIR AVE.
Sta. 0100 Exist. B"V.C.P. Plugged Begin Proj. Line #1
Sta. 0173 Const. Std. M.H.
Sta. 2150 Const. Std. M.H. Line #2
Sta. 0100 Ln. #2
Sta. 1150 Plug 8" V.C.P.
Sta. 5130 Const. Std. M.H.
Sta. 8100 Const. Std. M.H.
Sta. 10180 Const. Std. M.H.
Sta. 2150 Const. Std. M.H. Ln. #2
Sta. 0100 Ln. #1
Sta. 1150 Plug 8" V.C.P.
Line #1
Line #2
Sand Fill or Flush
Natural Ground
Sedgwick Ct.
St. Clair Ct.
Exist. 8" V.C.P.
8" V.C.P. @ 0.15%
8" V.C.P. @ 0.20%
8" V.C.P. @ 0.40%
250 Lin. Ft. 8" V.C.P. at 0.15% grade.
550 Lin. Ft. 8" V.C.P. @ 0.20% Grade
280 Lin. Ft. 8" V.C.P. @ 0.40% Grade
190 Lin. Ft. 8" V.C.P. @ 0.15% Grade
Flo in line No. 2 122.06
Flo. Out 121.96
Flo. In 122.06
1 Harry Livingston 3130 N. Sedgwick
2 Clide H. & Vera L. Herman 3110 N. Sedgwick
3 Richard C. & Josephine Rayne 3119 N. St. Clair
4 Albert & Ruth R. Walker
5 Gerald D. & Dorothy M. Harp 3139 N. St. Clair
6 Ted Keehn 100 N. Pershing
7 Fred Anderson 3149 N. St. Clair
8 Leo & Leona Maria Huck 3201 N. St. Clair
9 John W. & Mary E. Davis 321st N. St. Clair
10 ACRES
11 Jay M. & Charlotte McClure 3220 N. Stadium
12 Homer & Dallas R. Stephens 3200 N. Sedgwick
13 Floyd E. & Fern C. Ricker 3160 N. Sedgwick
14 Graham R. & Gloria J. Hoffstot 3150 N. Sedgwick
15 Paul C. & Lucy C. Foster
16 Hugh E. & Pearl D. Oklahoma 3130 N. Sedgwick
17 3130 N. Sedgwick
18 Clide H. & Vera L. Herman 3110 N. Sedgwick
NOTE TO CONTRACTOR: Replace ab & gtr. Replace asphalt w/ asphalt concrete. Replace all fences. Replace clothesline poles. Replace concrete slabs.
B.M. 129.09 STD. N.E. COR. 29TH. & MERIDIAN
B.M. 128.15 N. RIM. M.H. N.W. COR. 29TH & ST. CLAIR
B.M. 129.54 S.W. COR. CONC. STEP HO. N.W. COR. SEDGWICK & ST. CLAIR
B.M. 129.56 □ CUT TOP CB. E. END RAD. S.E. COR. MC LEAN & ST. CLAIR
PLAN SCALE 1"=40'
PROFILE SCALE 1"=40' HOR.
1"=4' VERT.
LAT. 11, SUB. 17, S.S. NO. 22
CITY OF WICHITA, KANSAS
B. E. SMITH, CITY ENGINEER
PROJ. NO. C23-18 DATE NOV. 1964