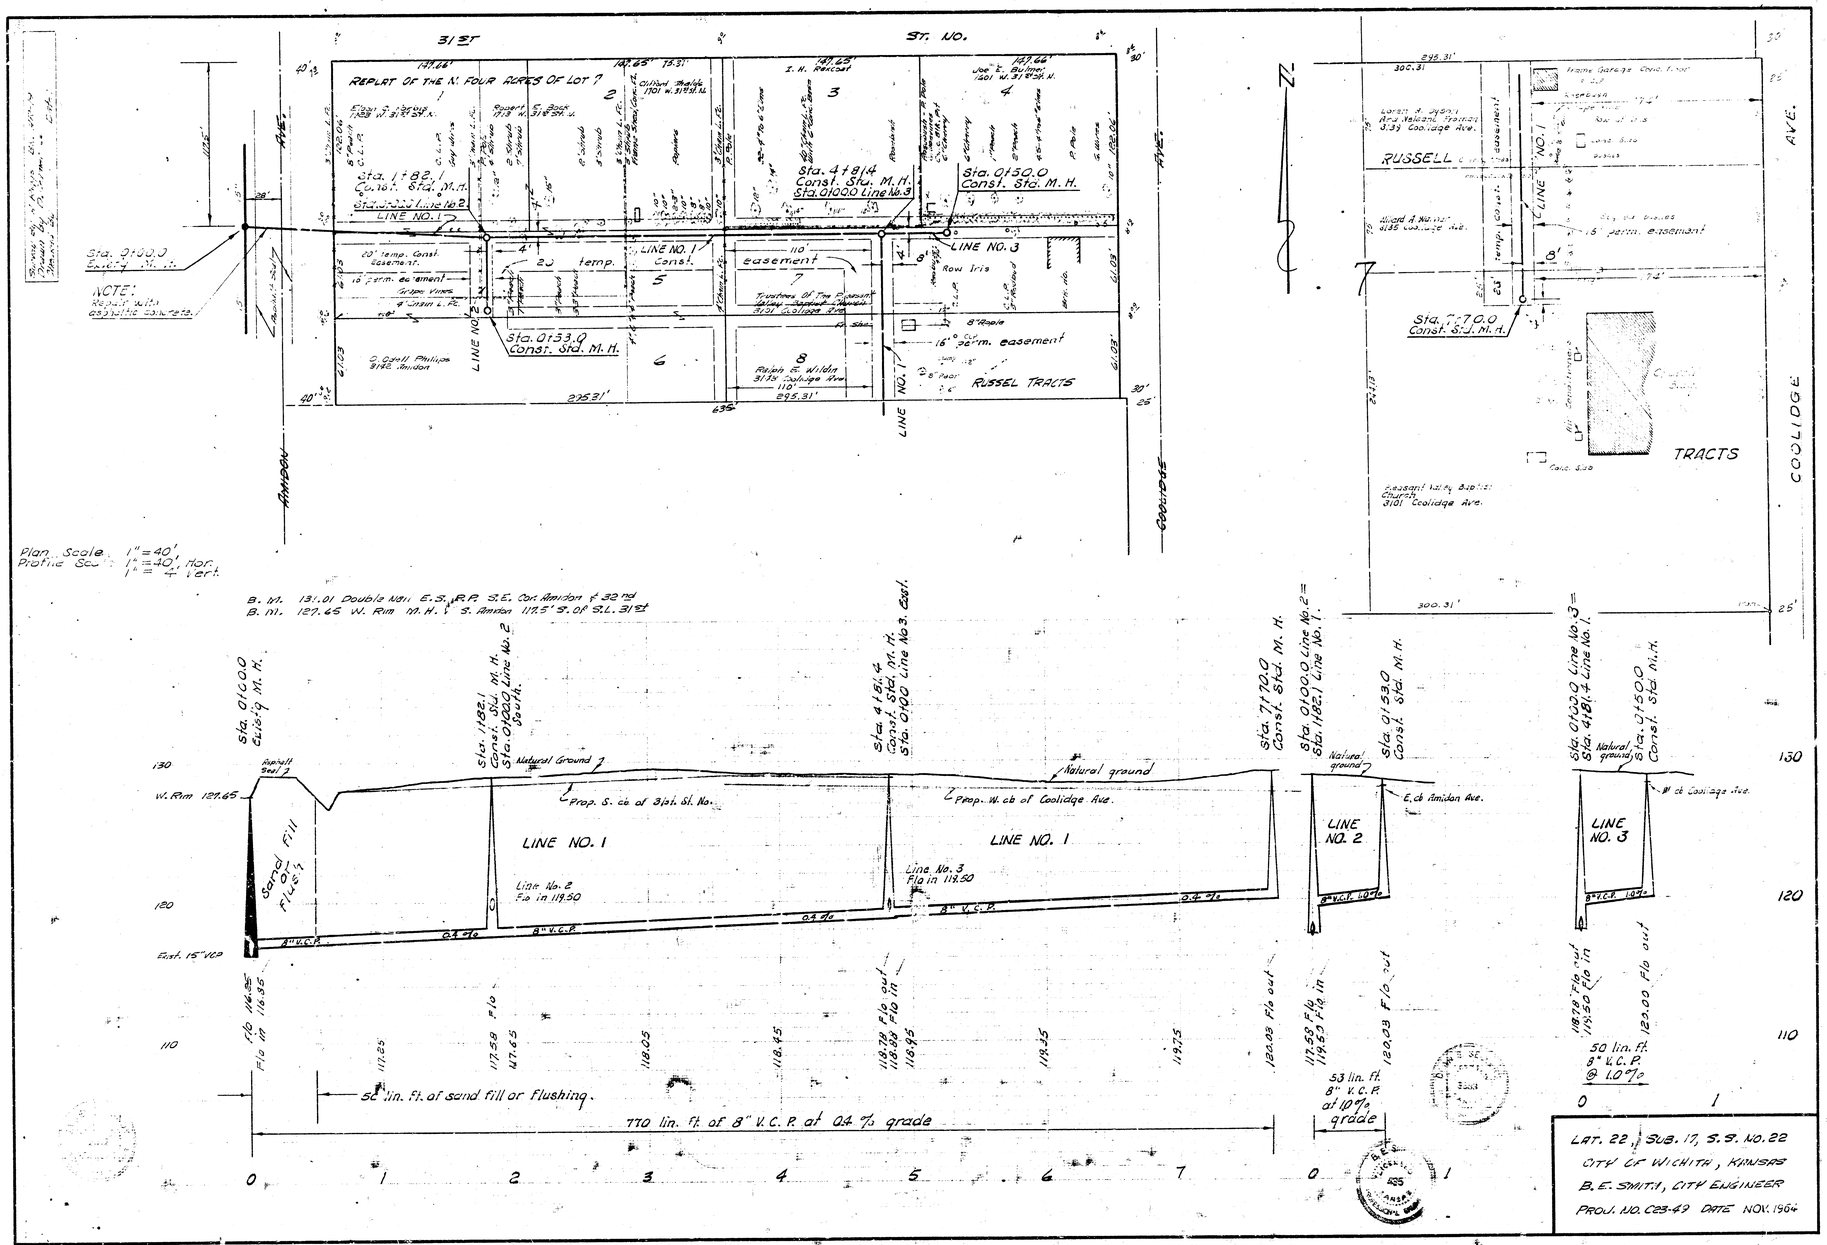

LAT. 22, SUB. 17, S.S. NO. 22
CITY OF WICHITA, KANSAS
B. E. SMITH, CITY ENGINEER
PROJ. NO. C23-49 DATE NOV. 1964