ARKANSAS RIVER

Sta. 10+50.0 Const. Std. M. H. Install 8" Stub N.

Sta. 13+48.0 Const. Std. M. H. Install 8" Stub N.

3 Gal. Wires

30" W. W. Tile with 3 Strnd. Barbed W.

Sta. 8+35.0 Existg. 8" V.C.P. Beginning of Project.

LINE NO. 1

3.0' U.P.L. Easement

Sta. 16+50.0 Const. Std. M. H.

LINE NO. 1

RIVER

PARK

RIVER

PARK DRIVE

BULLINGER DRIVE

HYACINTH LANE

27 26 25 24 23 22 21 20 19 18

(6)

B. M. 125.23 R. R. Spike on N. side P. Rive., S. Side River Park Dr. 140' west of Hyacinth Lane.

B. M. 124.045 "a" cut on NE cor. top of conc. M. H. (Station) on Meridian 11.2 300' S. of N. H. on 21st St. on W. bank of Big Ark. River.

NOTE:

Replace fences.

Use any excess dirt to fill washouts over sewer ditch.

Plan Scale 1" = 40'
Profile Scale 1" = 40' Horiz.
1" = 4' Vert.

Sta. 8+35.0 Existg. 8" V.C.P. Beginning of Project.

Sta. 10+50.0 Const. Std. M. H. Install 8" Stub N.

Sta. 13+48.0 Const. Std. M. H. Install 8" Stub N.

Sta. 16+50.0 Const. Std. M. H.

Sta. 19+50.0 Const. Std. M. H.

Natural ground at rear lot line

Prop. S. ch of River Park Dr.

Natural ground near ℄ of 20' Easmt

LINE NO. 1

LINE NO. 1

116.30 8" Stub N.

117.30 8" Stub N.

8" V.C.P. @ 0.2 %

8" V.C.P. @ 0.2 %

8" V.C.P. @ 0.2 %

F/G

116.21 116.30 116.50 116.67 116.70 116.90 117.10 117.20 117.30 117.50 117.70 117.80 117.90 118.10 118.30 118.40

130 120 110

8 9 10 11 12 13 14 15 16 17 18 19

4,095 lin. ft. 8" V. C. P. at 0.2 % grade


LOT 1, SUBMAIN 19, S. S. NO. 22

CITY OF WICHITA, KANSAS


B. E. SMITH CITY ENGINEER


JULY 1961 PROJECT NO. C24-11

SHEET NO. 1 OF 3

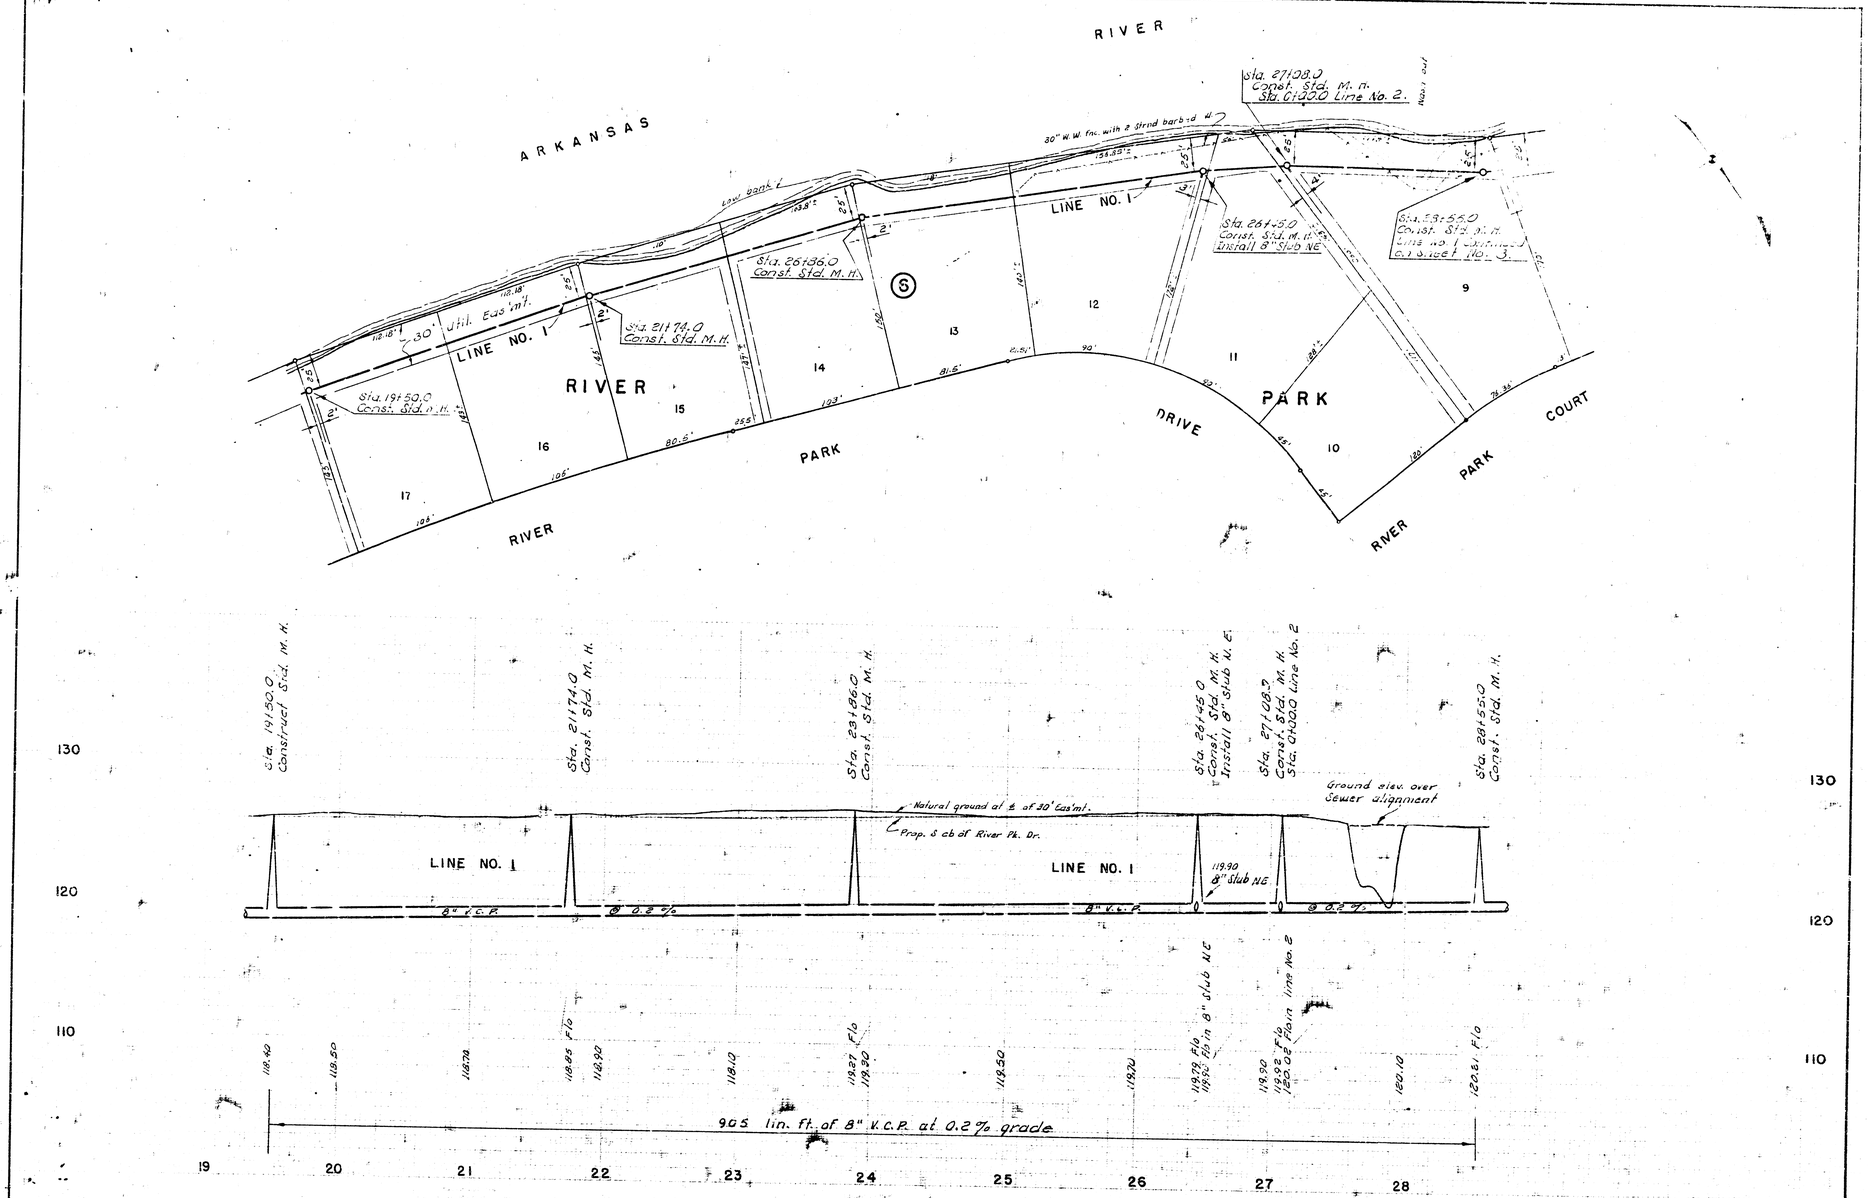

LAT. I, SUBMAIN 19, S. S. NO. 22
PROJECT NO. C24-11
SHEET NO. 2 OF 3

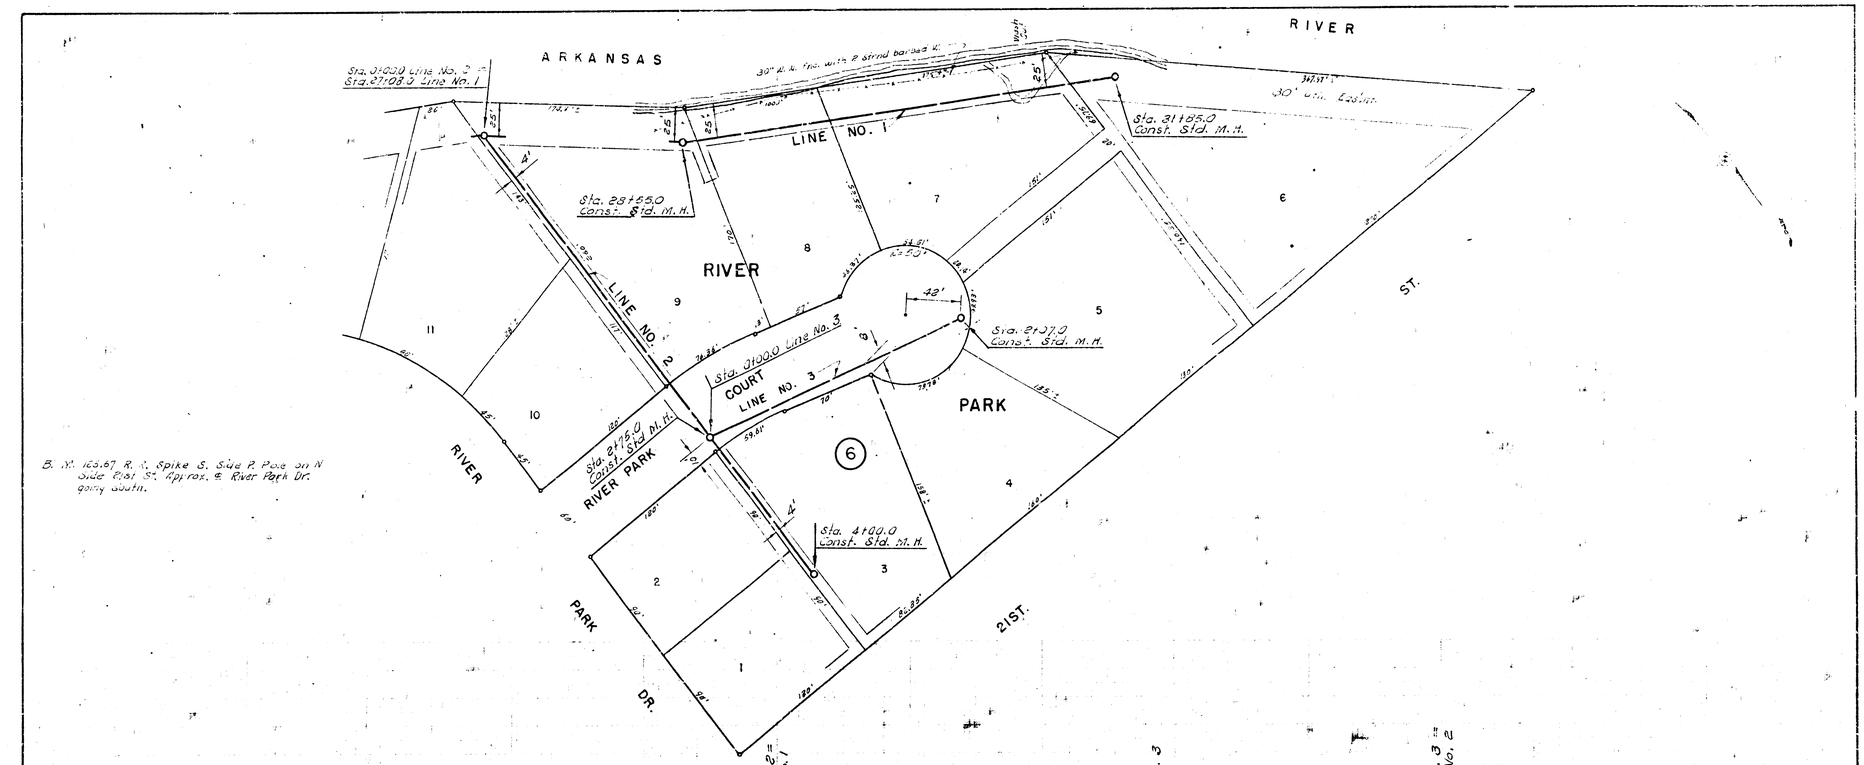

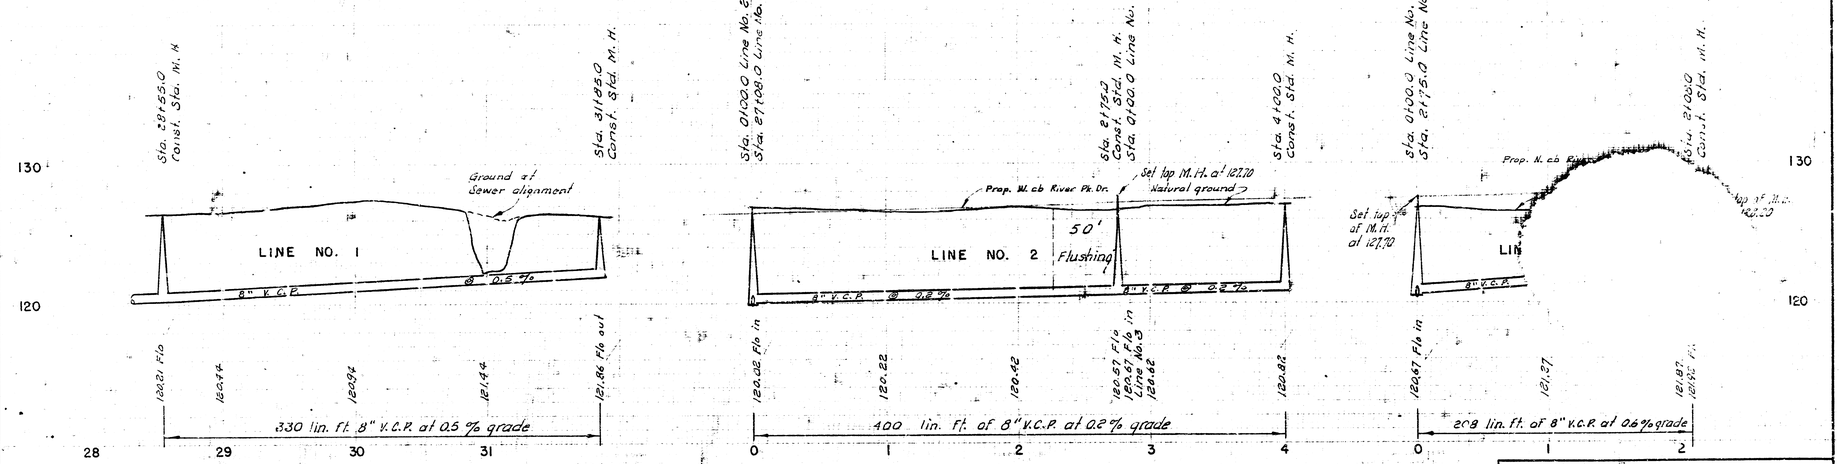

LAT I, SUBMAIN 19, S. S. NO. 22
PROJECT NO. C24-11
SHEET NO. 3 OF 3