

Survey by J. F. G. S. No. Dist. 109
Plan by T. W. Date
Checked by

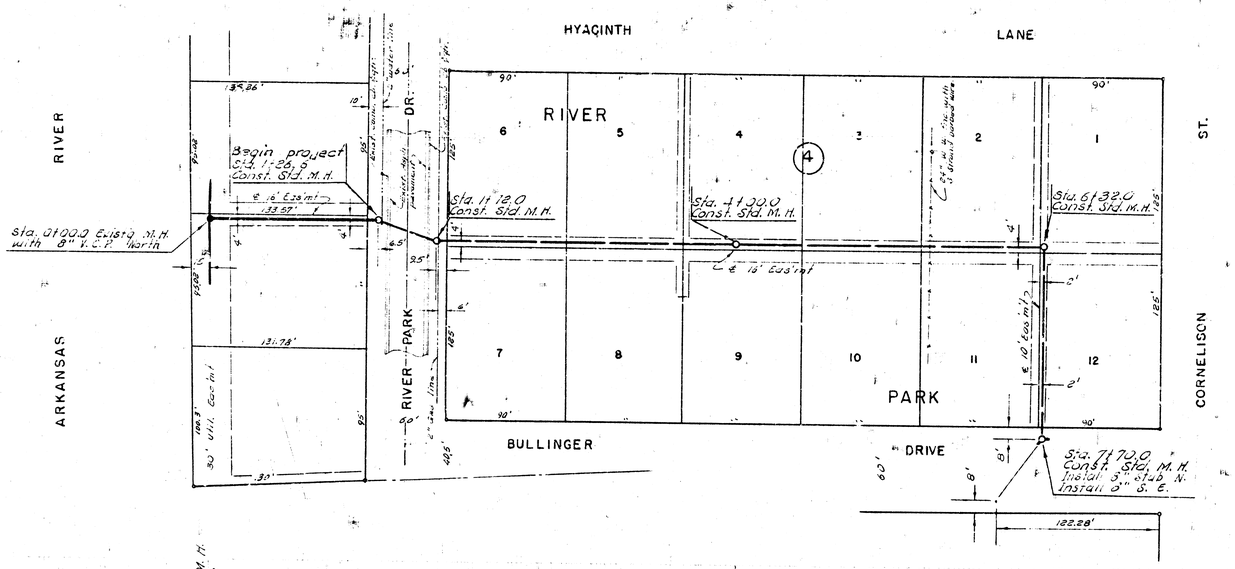

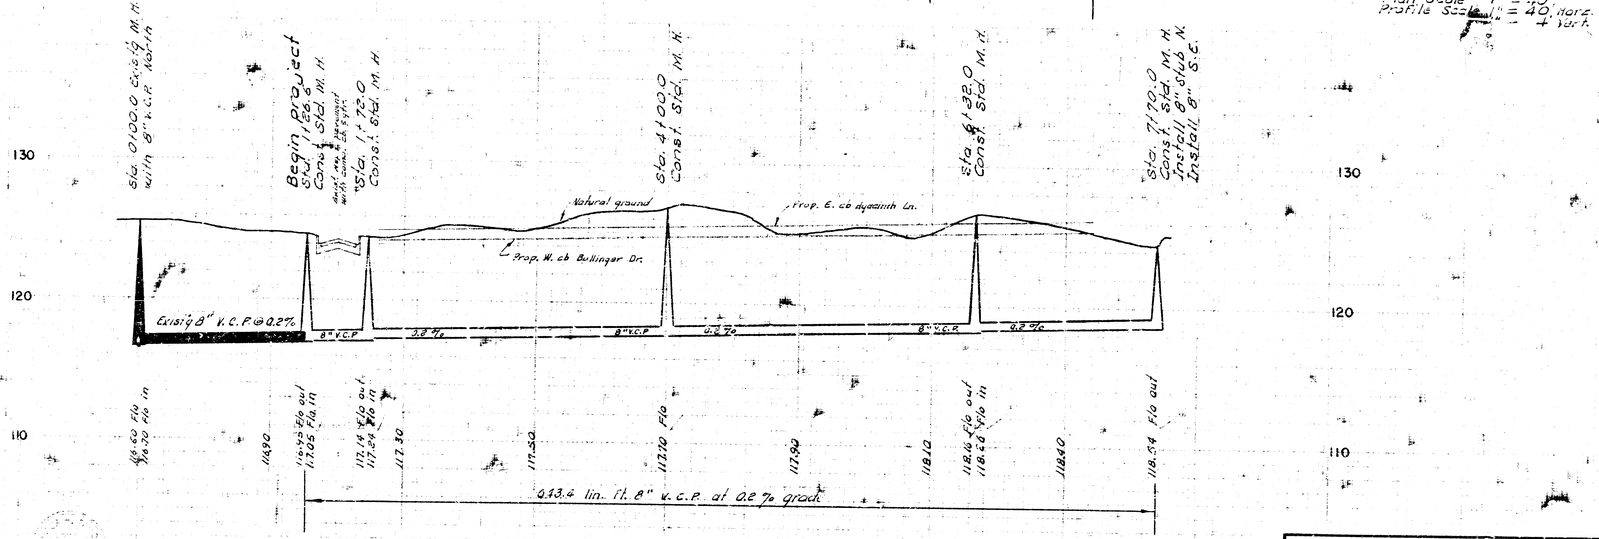

B. M. 125.23 R. R. Spike N. side R. Pole on S. side River Park Dr. approx. 140' W. of W. E. Hyacinth Ln.

Plan Scale 1" = 40'
Profile Scale 1" = 40' Horz.
1" = 4' Vert.

LAT. 4, SUBMAIN 19, S. S. NO. 22
CITY OF WICHITA, KANSAS
B. E. SMITH CITY ENGINEER
JULY 1970 PROJECT NO C24-14

DEAN S. SELLS 3683 REGISTERED KANSAS PROFESSIONAL ENGINEER

14 S 1