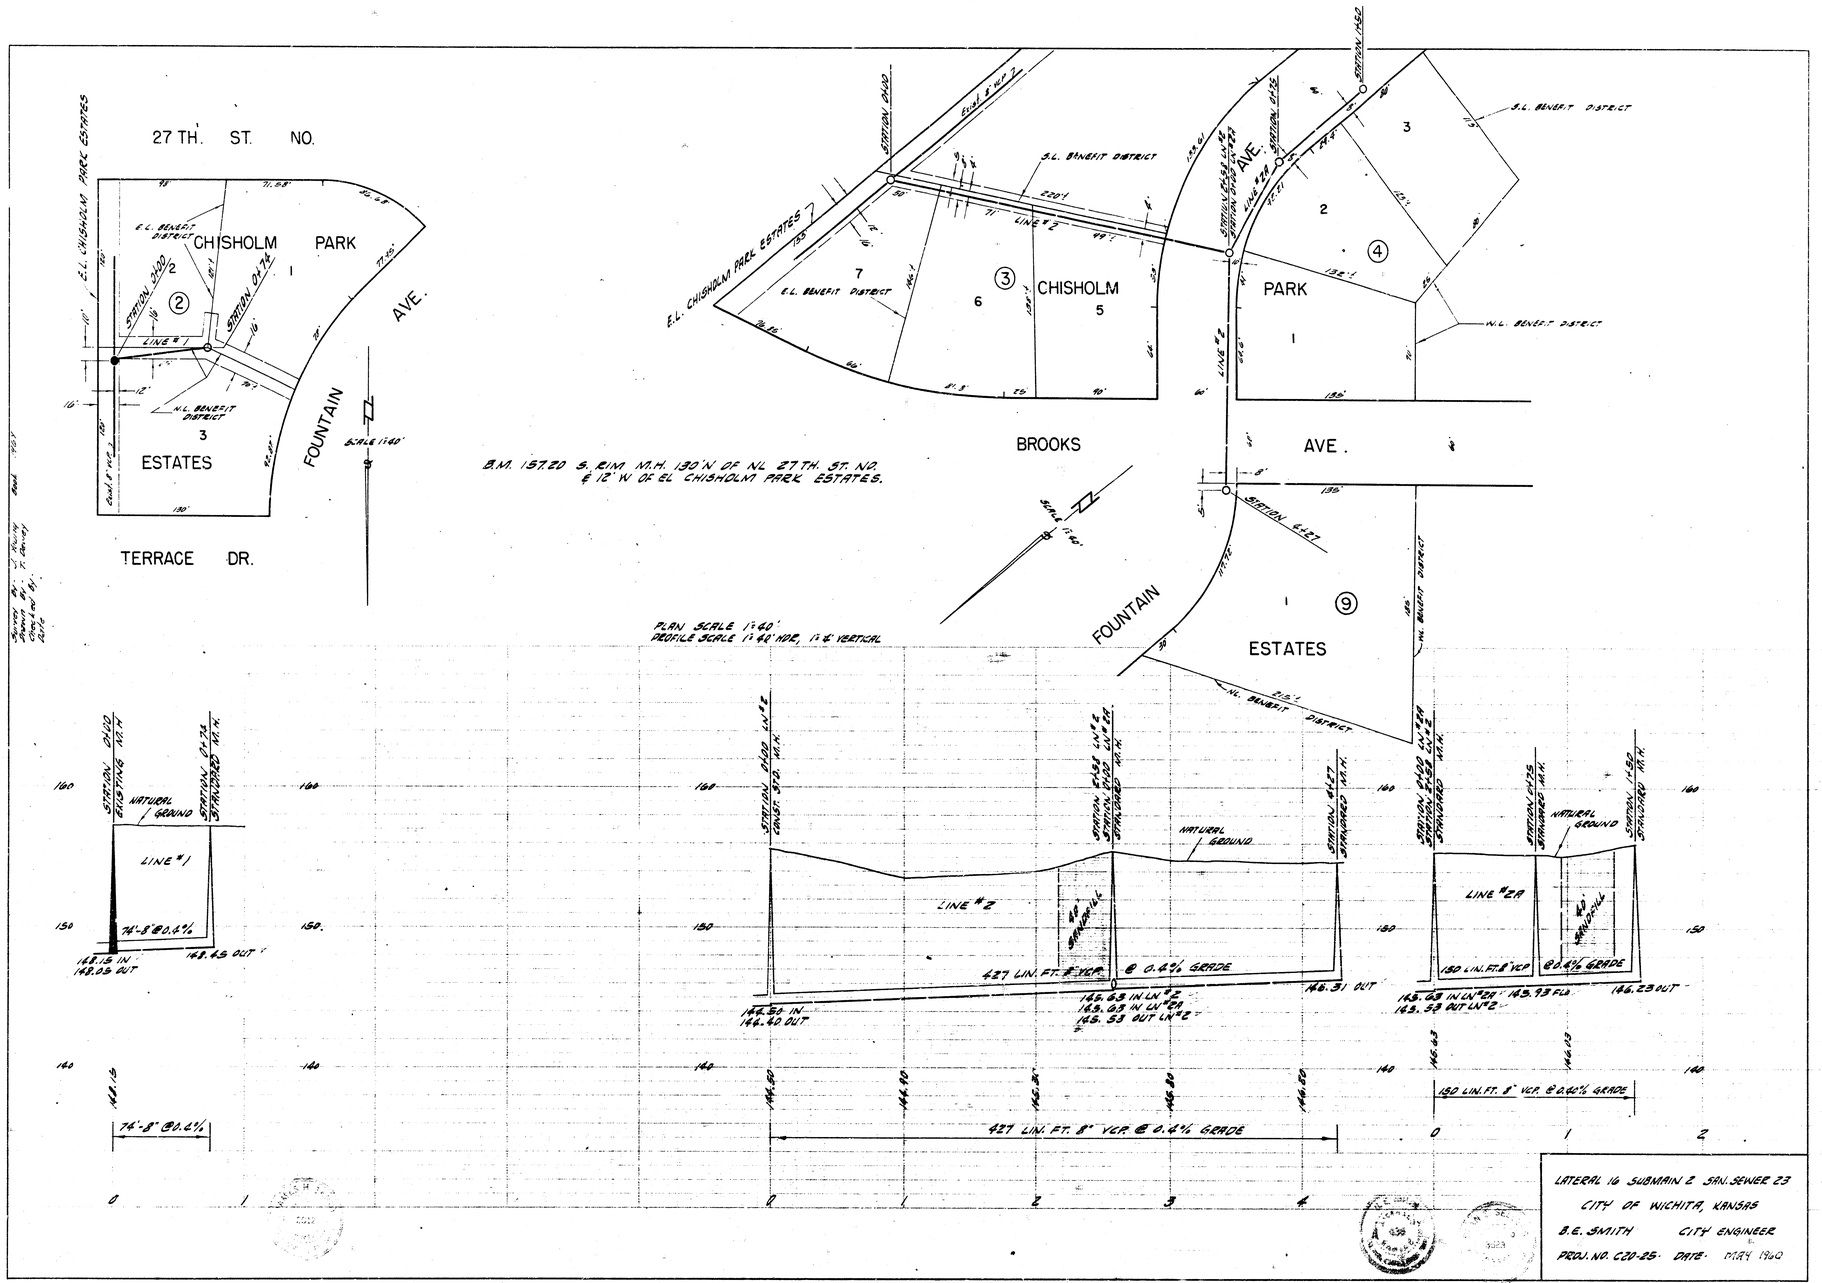
27 TH. ST. NO.
CHISHOLM PARK
ESTATES
FOUNTAIN AVE.
TERRACE DR.
E.L. CHISHOLM PARK ESTATES
E.L. BENEFIT DISTRICT
N.L. BENEFIT DISTRICT
S.L. BENEFIT DISTRICT
STATION 0+00
STATION 0+74
LINE #1
SCALE 1:40'
B.M. 157.20 S. RIM M.H. 130' N. OF N.L. 27 TH. ST. NO. & 12' W. OF E.L. CHISHOLM PARK ESTATES.
BROOKS
AVE.
PARK
CHISHOLM
FOUNTAIN
ESTATES
STATION 4+00
STATION 4+35
STATION 6+27
LINE #2
LINE #2A
PLAN SCALE 1:40'
PROFILE SCALE 1:40' HOR. 1:8' VERTICAL
NATURAL GROUND
STATION 0+00 EXISTING M.H.
STATION 0+74 STANDARD M.H.
74'-8" @ 0.4%
148.15 IN
148.05 OUT
148.45 OUT
STATION 4+00 CONST. STD. M.H.
STATION 4+35 STANDARD M.H.
STATION 6+27 STANDARD M.H.
427 LIN. FT. 8" VCP. @ 0.4% GRADE
146.54 IN
146.40 OUT
146.31 OUT
145.63 IN LN #2
145.63 IN LN #2A
145.53 OUT LN #2
STATION 4+00 LN #2A STANDARD M.H.
STATION 4+35 LN #2A STANDARD M.H.
STATION 6+25 STANDARD M.H.
STATION 6+27 STANDARD M.H.
150 LIN. FT. 8" VCP
@ 0.4% GRADE
145.03 IN LN #2A
145.03 OUT LN #2
145.93 FLO.
146.23 OUT
LATERAL 16 SUBMAIN 2 SAN. SEWER 23
CITY OF WICHITA, KANSAS
B.E. SMITH CITY ENGINEER
PROJ. NO. C20-25 DATE: MAY 1960