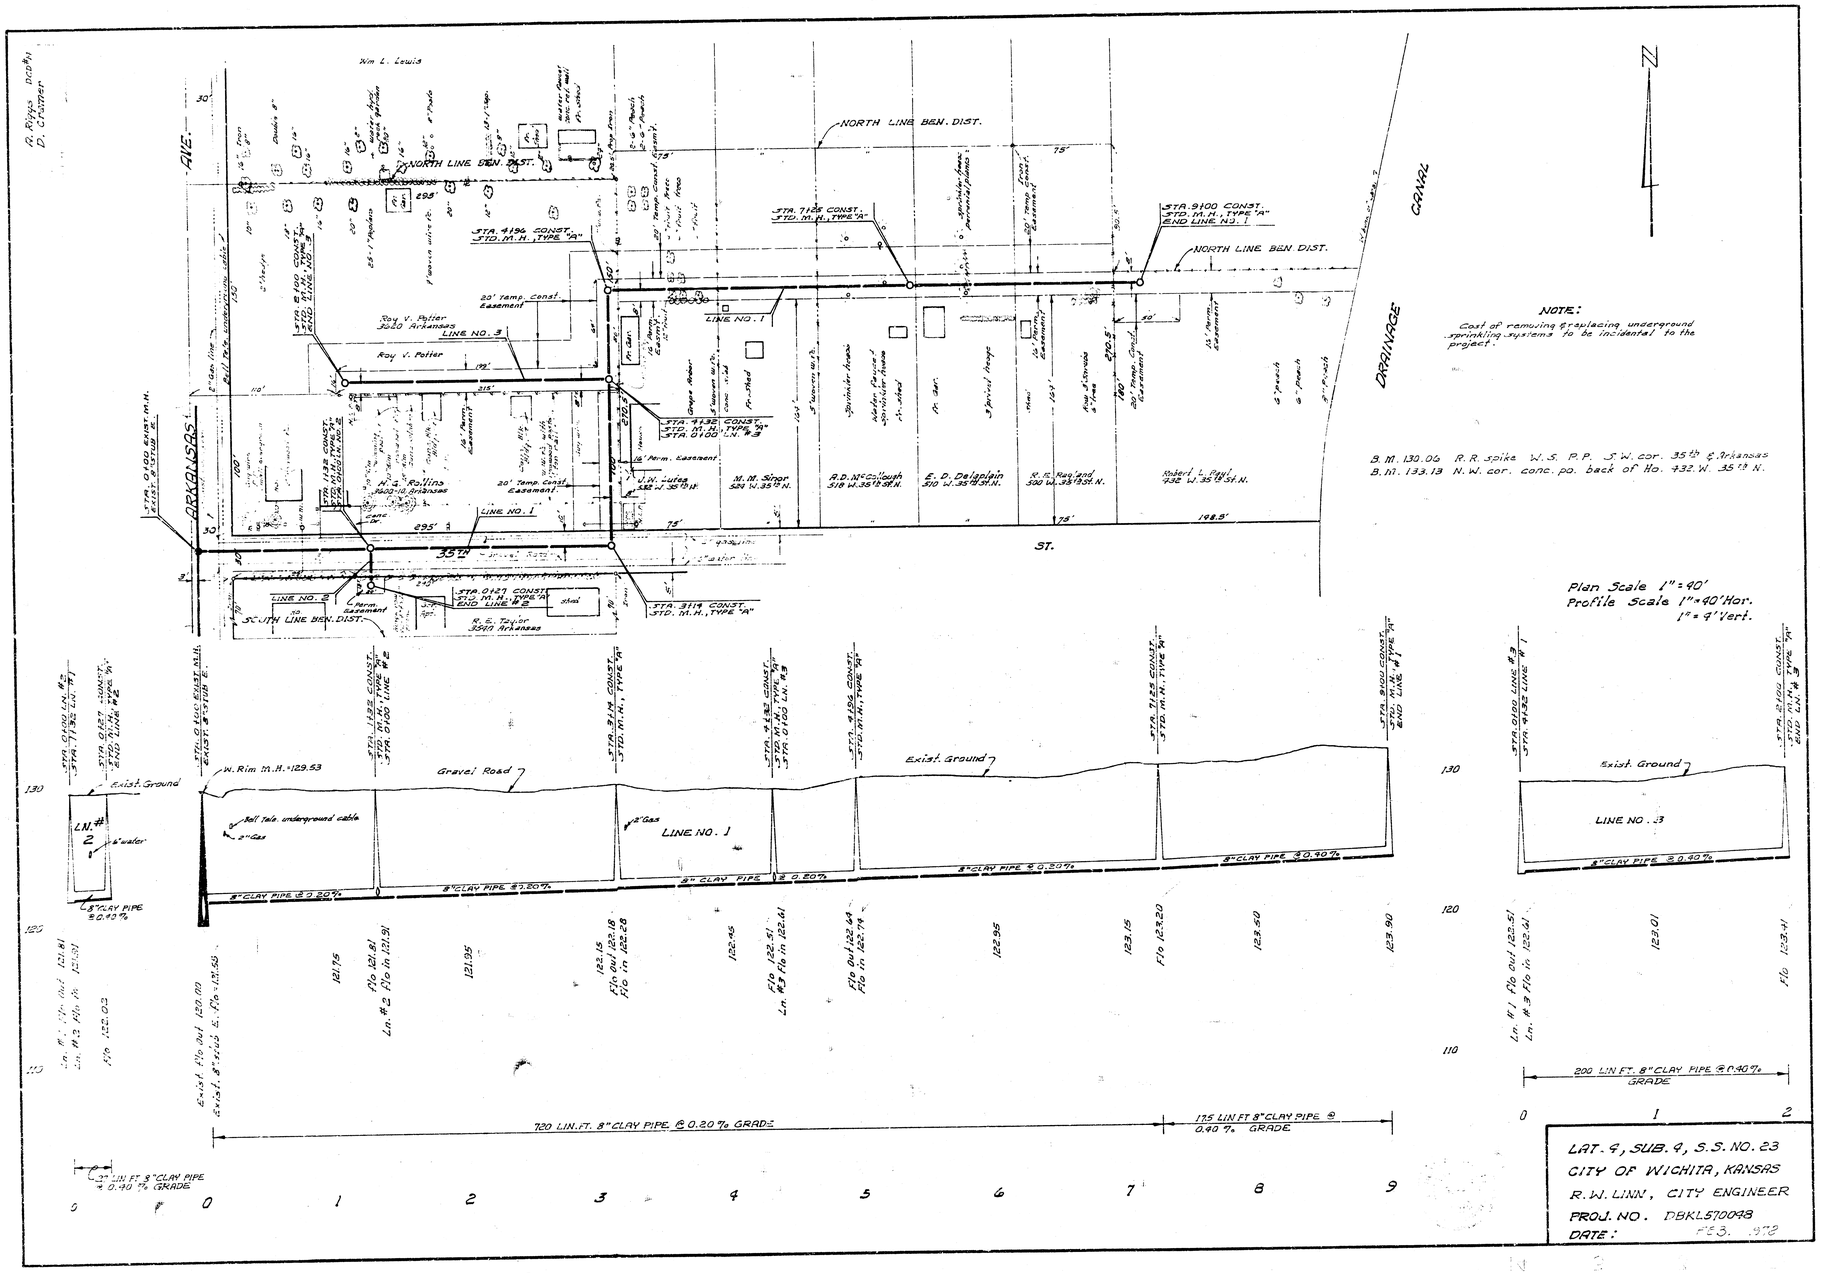
ARKANSAS AVE.
35TH ST.
DRAINAGE CANAL
NORTH LINE BEN. DIST.
SOUTH LINE BEN. DIST.
Wm. L. Lewis
Roy V. Potter 3520 Arkansas
R. E. Taylor 3547 Arkansas
M. M. Singer 524 W. 35th St. N.
A. D. McCullough 518 W. 35th St. N.
E. D. Delaplain 510 W. 35th St. N.
N. R. Kerland 500 W. 35th St. N.
Robert L. Dey 436 W. 35th St. N.
LINE NO. 1
LINE NO. 2
LINE NO. 3
STA. 4196 CONST. STD. M.H., TYPE "A"
STA. 7128 CONST. STD. M.H., TYPE "A"
STA. 9100 CONST. STD. M.H., TYPE "A" END LINE NO. 1
STA. 4132 CONST. STD. M.H., TYPE "A" STA. 0100 LN. #3
STA. 3119 CONST. STD. M.H., TYPE "A"
STA. 0127 CONST. STD. M.H., TYPE "A" END LINE #2
STA. 0100 EXIST. M.H. EXIST. 8" STUB E.
STA. 0100 LN. #2 STA. 7132 LN. #1
STA. 0127 CONST. STD. M.H., TYPE "A" END LINE #2
STA. 1132 CONST. STD. M.H., TYPE "A" STA. 0100 LN. #2
STA. 0100 CONST. STD. M.H., TYPE "A" END LINE NO. 3
Perm. Easement
20' Temp. Const. Easement
15' Perm. Easement
NOTE:
Cost of removing & replacing underground sprinkling systems to be incidental to the project.
B.M. 130.06 R.R. spike W.S. P.P. S.W. cor. 35th & Arkansas
B.M. 133.13 N.W. cor. conc. po. back of No. 732 W. 35th St. N.
Plan Scale 1" = 40'
Profile Scale 1" = 40' Hor.
1" = 4' Vert.
Exist. Ground
W. Rim M.H. = 129.53
Bell Tele. underground cable
2" Gas
Gravel Road
LN. # 2
6" water
8" CLAY PIPE @ 0.40%
8" CLAY PIPE @ 0.20%
720 LIN. FT. 8" CLAY PIPE @ 0.20% GRADE
135 LIN. FT. 8" CLAY PIPE @ 0.40% GRADE
200 LIN. FT. 8" CLAY PIPE @ 0.40% GRADE
22 LIN. FT. 8" CLAY PIPE @ 0.40% GRADE
LAT. 9, SUB. 9, S.S. NO. 23
CITY OF WICHITA, KANSAS
R. W. LINN, CITY ENGINEER
PROJ. NO. DBKL570098
DATE: FEB. 1978