A. Rivas
D. Cramer

Sta 3+84 Const. Std. Brick Manhole Type A.

Sta 3+41 Constr. Std. Brick Manhole Type A.

Sta 5+50 Constr. Std. Brick Manhole Type A.

Sta 0+00 Exist. Brick Manhole

Sta 0+15 Begin Project

Sta 2+00 Constr. 48" Brick M.H. Type A.

Sta 7+41 Constr. Std. Brick Manhole Type A.

16' Permanent Easement

20' Temporary Easement

JEANETTE ST. NO.

105' Road Purposes 158'

AVE.

Herman Barbee, Elux. 837 W. 33rd St. No. UNPLATTED

Alfred Brauer 3927 Jeanette UNPLATTED

HAMRICK

Carl E. Barbee 3315 Jeanette

J. R. Barbee 3316 Jeanette

Homer R. Jones 3300 Woodland

20' Temp. Easmt.

16' Permanent Easement

16' Perm. Easmt.

Ft. House

16' Storm Sew. Easmt.

Arlene McAllister 355 W 33rd St. No. UNPLATTED

Raymond R. Lawson 3346 N. Woodland UNPLATTED

Geraldine B. Lawson 3342 Woodland UNPLATTED

Mary B. Johnson 3340 N. Woodland and Cecil Johnson, Hook 3301 W. Shelton

Carl H. Barbee 3338 Woodland

Rolla Caster 3336 Woodland

Westley E. McDonald 3334 Woodland

ADDITION

16' Permanent Easement

Road Purposes

WOODLAND AVE.

N.W. Cor. N.E. 1/4 S.W. 1/4 Sec. 32-26-1E

Plan Scale 1"=40'
Profile Scale 1"=40' Hor.
1"=4' Vert.

B.M. 133.19 R.R. Spike N. S. P.P. S.E. 33rd & WOODLAND

Exist. Ground

Sta. 0+00 Exist. M.H. Exist. 8"x 12"-31°18' S.

Conc. Drive El. 133.76

Conc. Drive El. 132.37

Conc. Drive El. 133.37

Garage Floor El. 133.90

Conc. Drive El. 133.45

Conc. Drive El. 131.05

Conc. Drive El. 132.21

Conc. Drive

Conc. Drive El. 131.38

Conc. Drive El. 131.35

Profile East Line Woodland Ave.

Profile West Line Jeanette Ave.

Set Top M.H. To Elev. 131.00

195 L.F. 8" C.P. @ 0.2%

141 L.F. 8" C.P. @ 0.2%

43 L.F. 8" V.C.P. @ 0.2%

166 L.F. 8" C.P. @ 0.2%

141 L.F. 8" C.P. @ 0.2%

140

130

120

0 1 2 3 4 5 6 7

Exist. Stub Flo in 125.05

Flow = 123.25

2+00 Constr. Manhole Flow = 123.45

Flow = 123.65

3+41 Constr. Manhole Flow In = 123.83 Flow Out = 123.83

3+84 Constr. Manhole Flow Out = 123.92 Flow In = 124.02 Flow = 124.05

Flow = 124.25

5+50 Constr. Manhole Flow = 124.35


Flow = 124.45

Flow = 124.65

7+41 Constr. Manhole Flow = 124.73

LAT. 17, SUB. 4, S.S. 23
CITY OF WICHITA, KANSAS
B.E. SMITH, CITY ENGINEER
PROJECT NO. C23-69
DATE : Aug. 1969

1/2

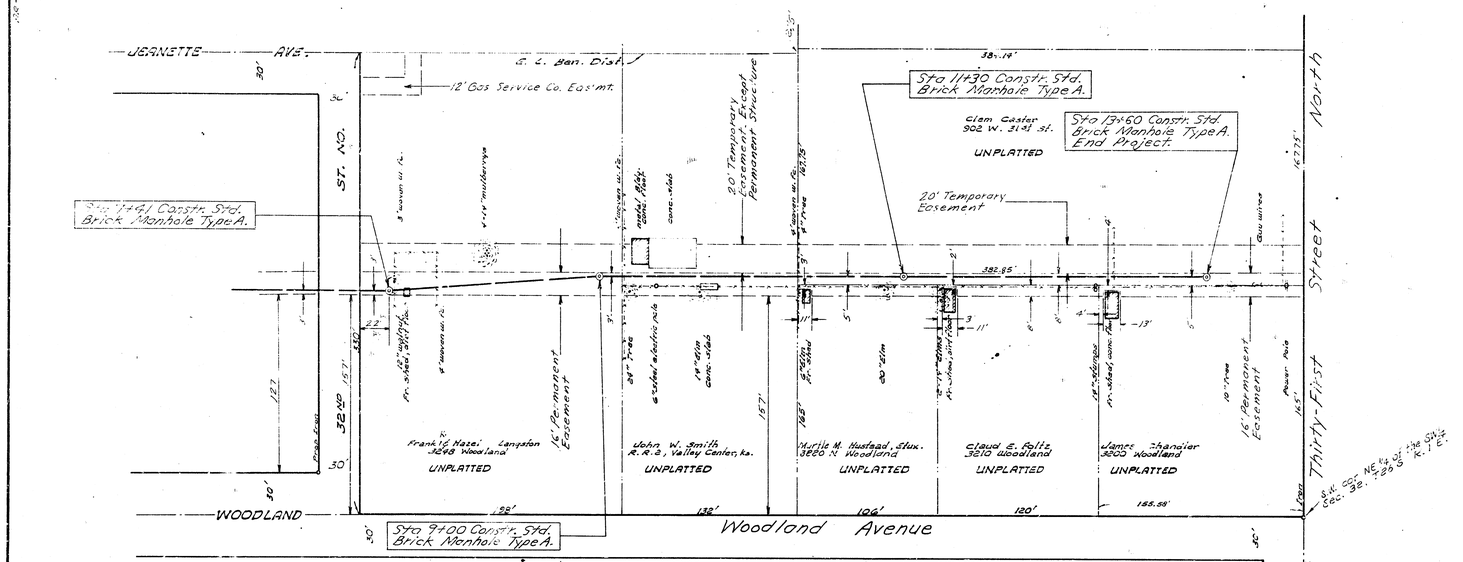

LAT. 17, SUB. 4, S.S. 23
PROJECT NO. C25-69