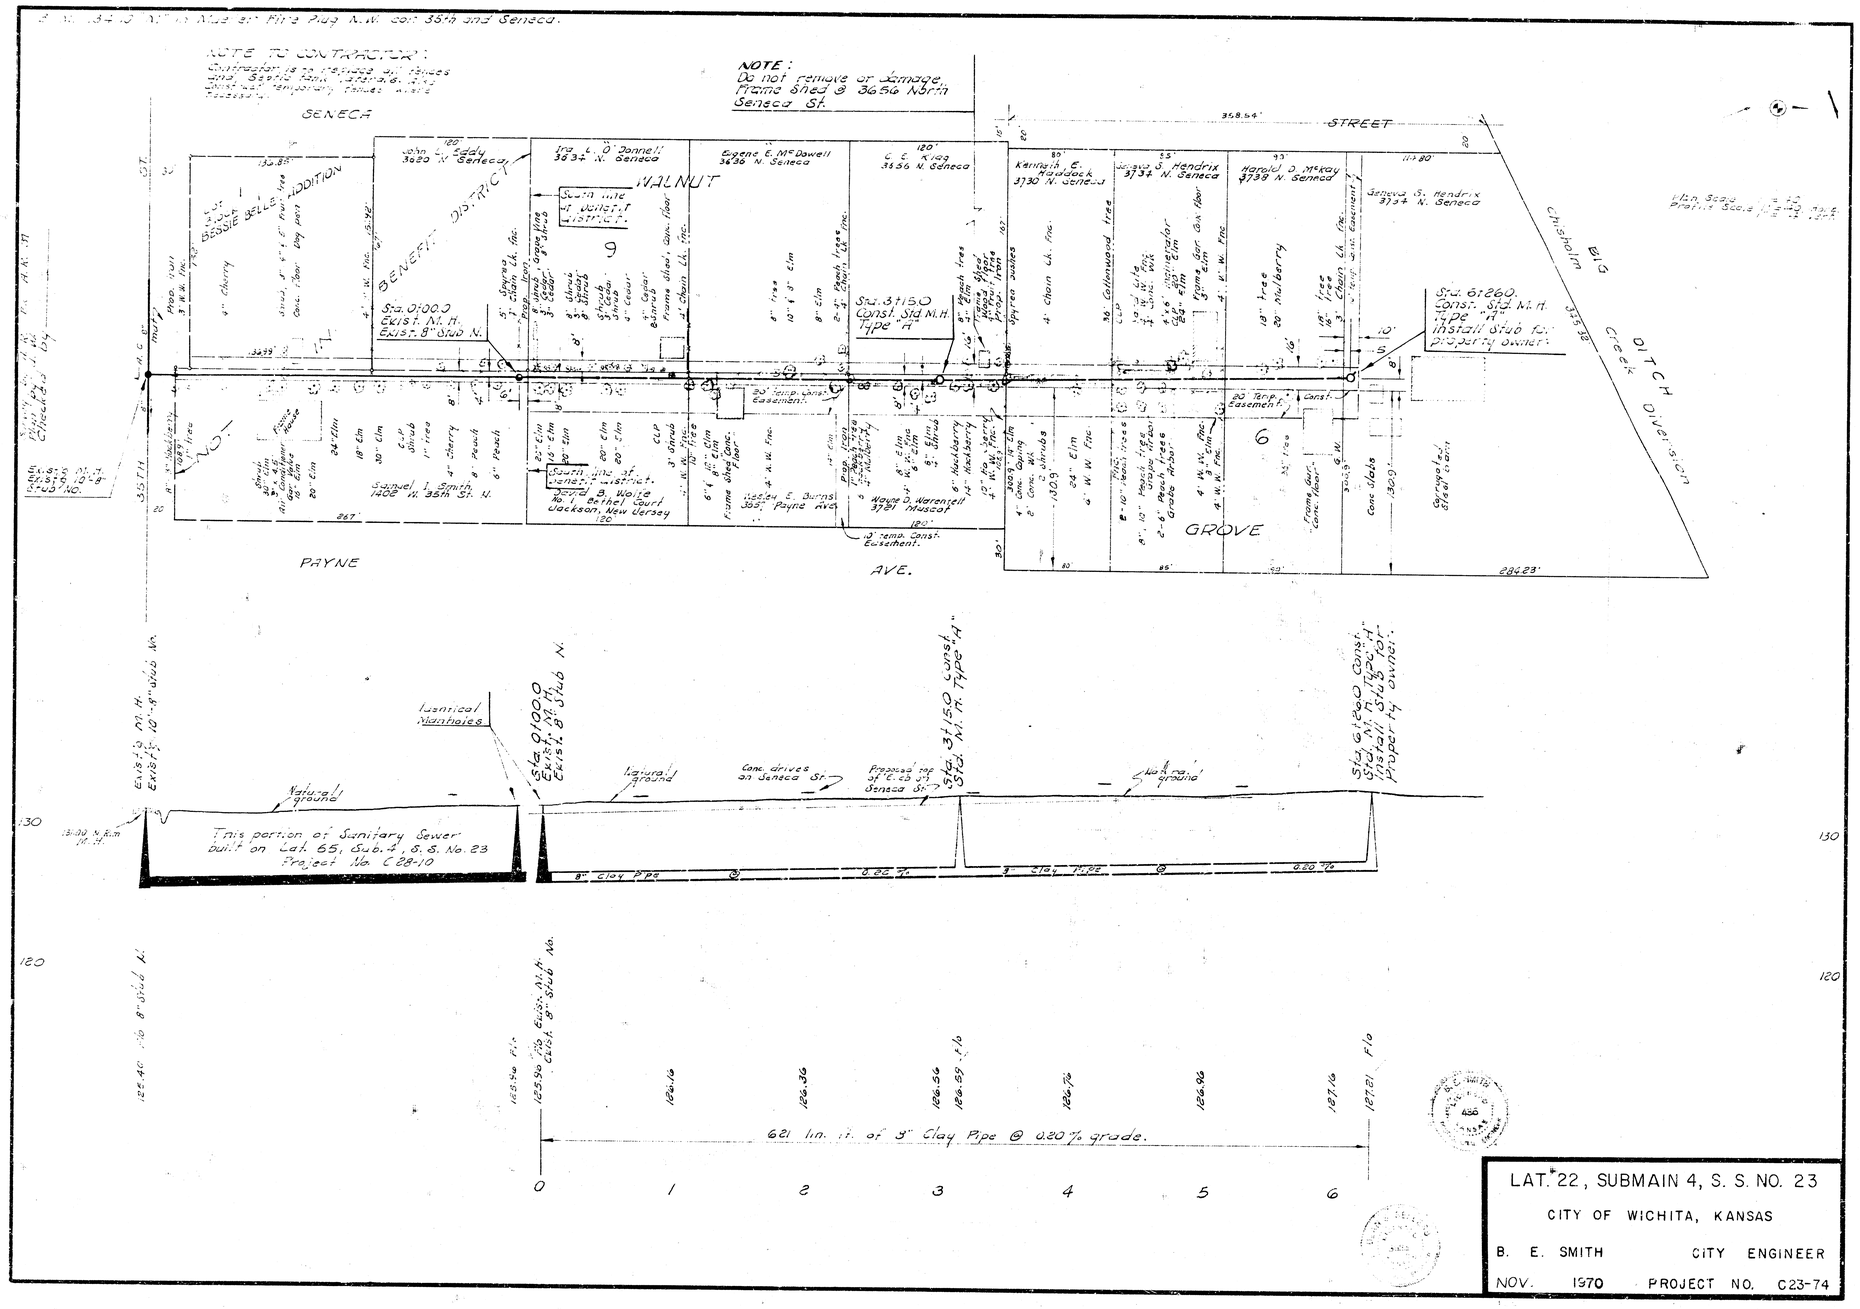
NOTE TO CONTRACTOR:
NOTE:
Do not remove or damage Frame shed @ 3656 North Seneca St.
SENECA
WALNUT
STREET
GROVE
PAYNE
AVE.
BENEFIT DISTRICT
BESSIE BELLE ADDITION
Big Chisholm Creek
DITCH Diversion
Sta. 0+00.0 Exist. M.H. Exist. 8" Stub N.
Sta. 3+15.0 Const. Std M.H. Type "A"
Sta. 6+26.0 Const. Std. M.H. Type "A" Install Stub for Property Owner.
Identical Manholes
Natural ground
Conc. drives on Seneca St.
This portion of Sanitary Sewer built on Lot 65, Sub. 4, S. S. No. 23 Project No. C 28-10
8" Clay Pipe @ 0.20 %
621 lin. ft. of 8" Clay Pipe @ 0.20% grade.
LAT. 22, SUBMAIN 4, S. S. NO. 23
CITY OF WICHITA, KANSAS
B. E. SMITH CITY ENGINEER
NOV. 1970 PROJECT NO. C23-74