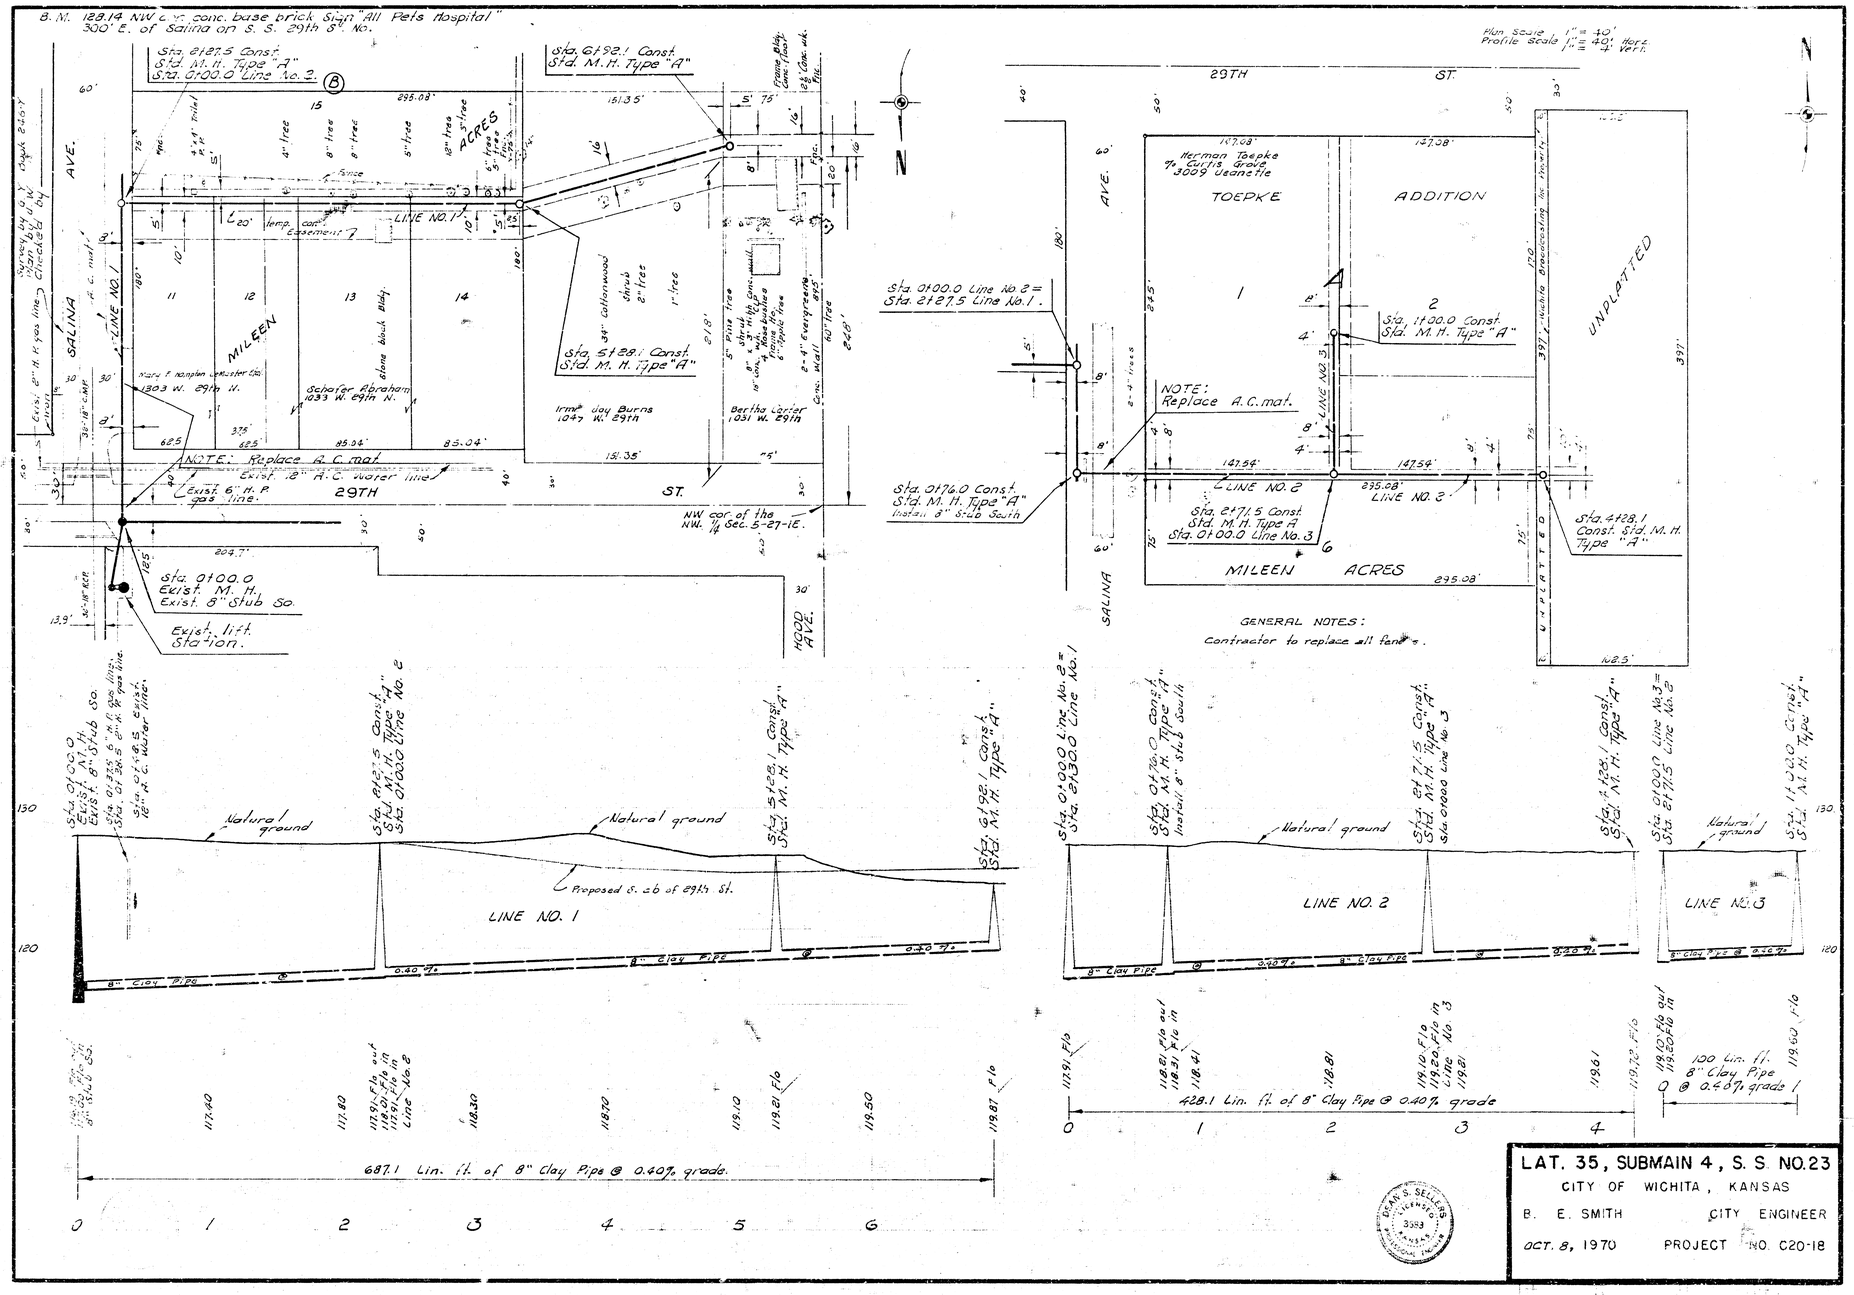

LAT. 35, SUBMAIN 4, S. S. NO. 23

CITY OF WICHITA, KANSAS

B. E. SMITH — CITY ENGINEER

OCT. 8, 1970 — PROJECT NO. C20-18