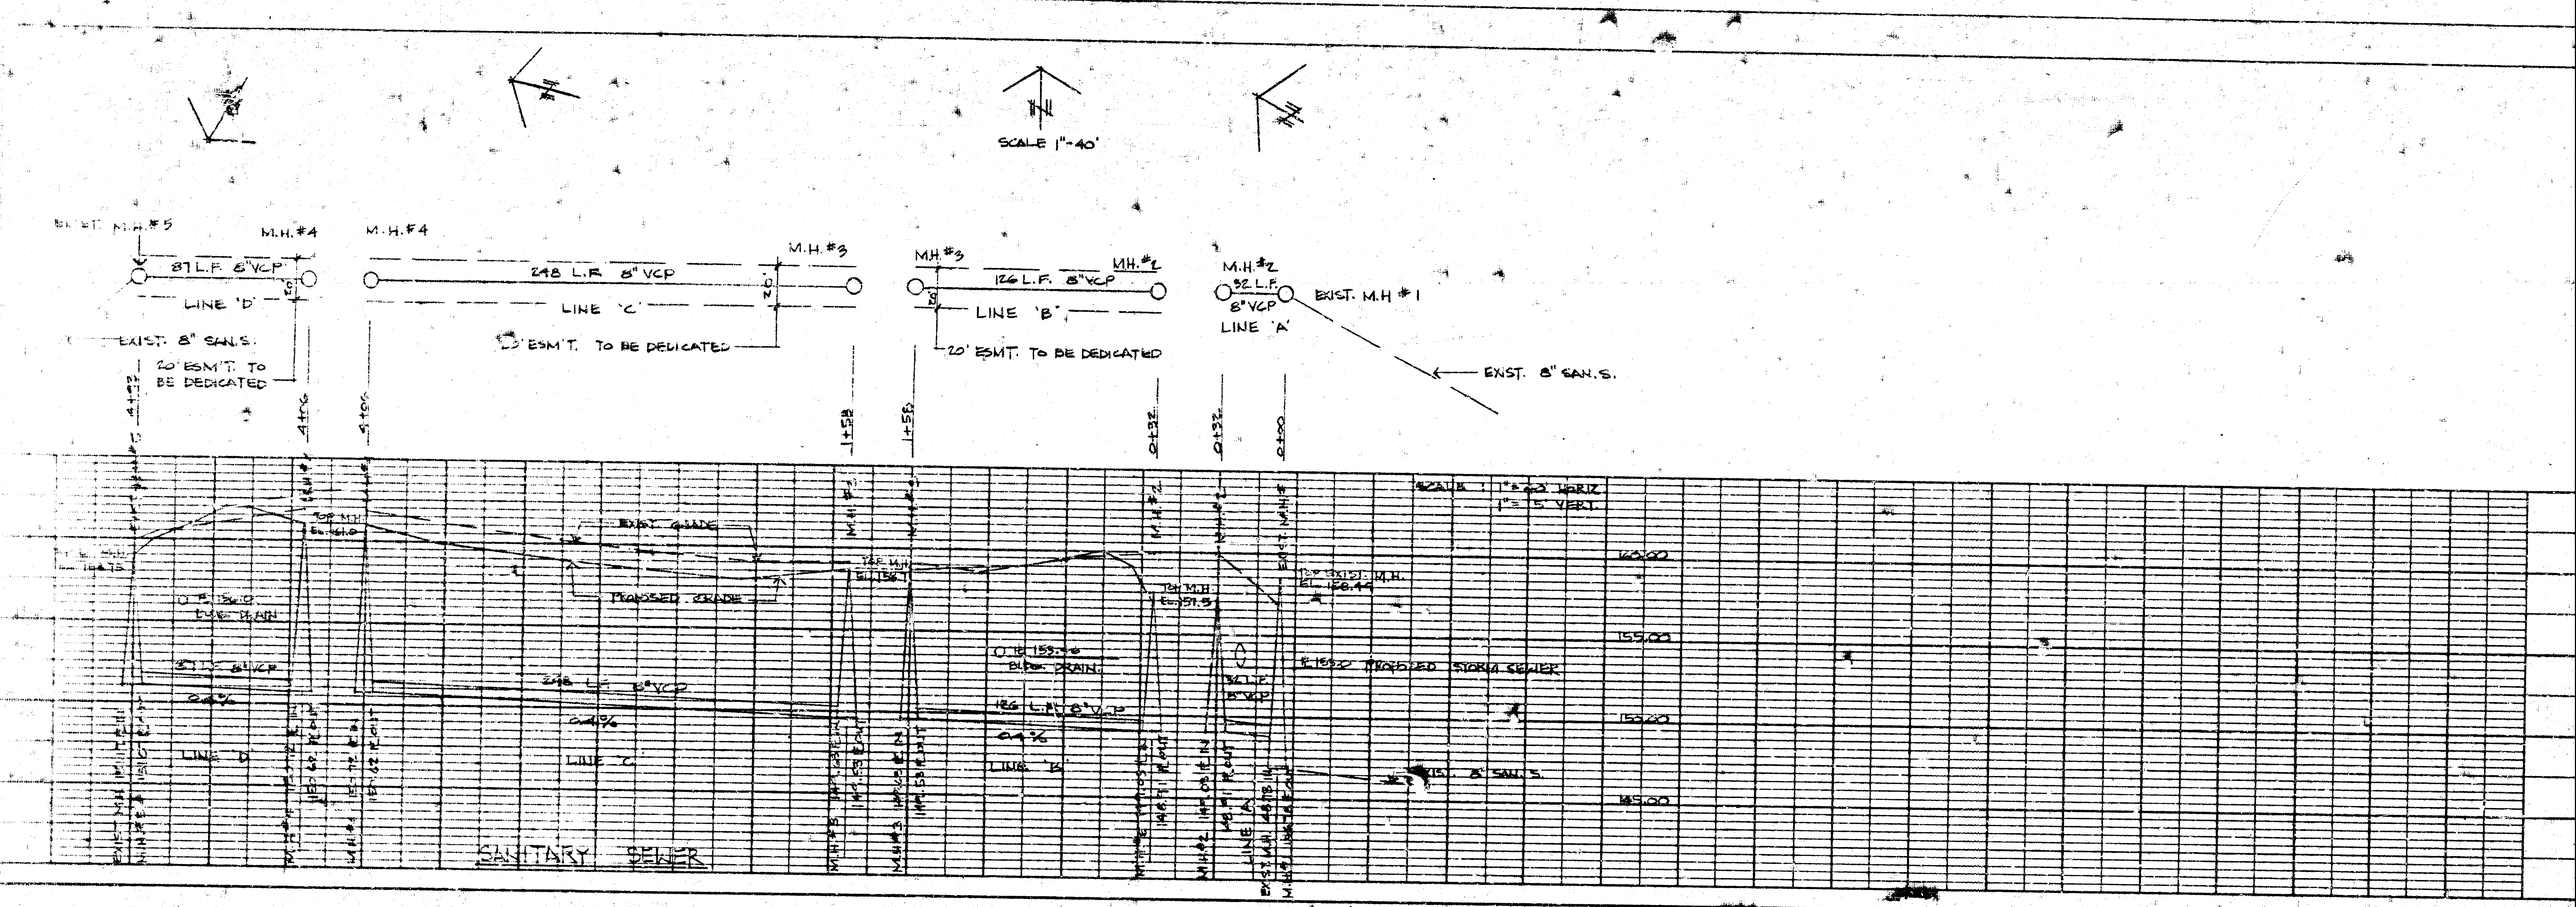

CITY OF WICHITA PROJECT NO. 468-76-245-80563-000-000-008

XEROX BUILDING - AULL'S FIRST EDITION
TRANSAMERICAN INVESTMENT PROPERTIES INC
7-11-78

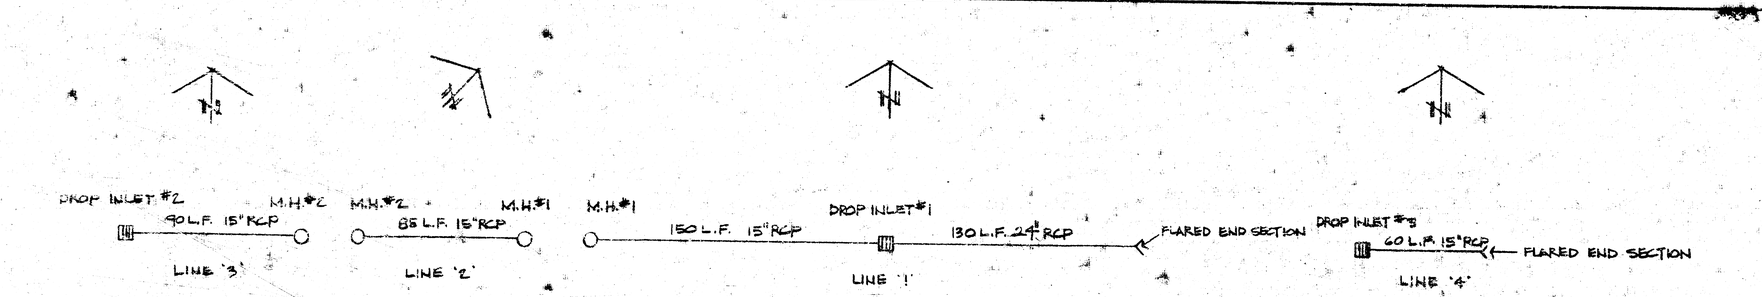

NOTE:
ALL INLETS, MANHOLES, AND OUTFLOW STRUCTURES TO BE BUILT TO CITY OF WICHITA STANDARDS & SPECIFICATIONS.

NOTE:

Contact George Wilton (268-4559) for inspection of storm water sewer with regard to construction and location of end sections, and acceptable riprap, inspection of storm water sewer, and all other structures.

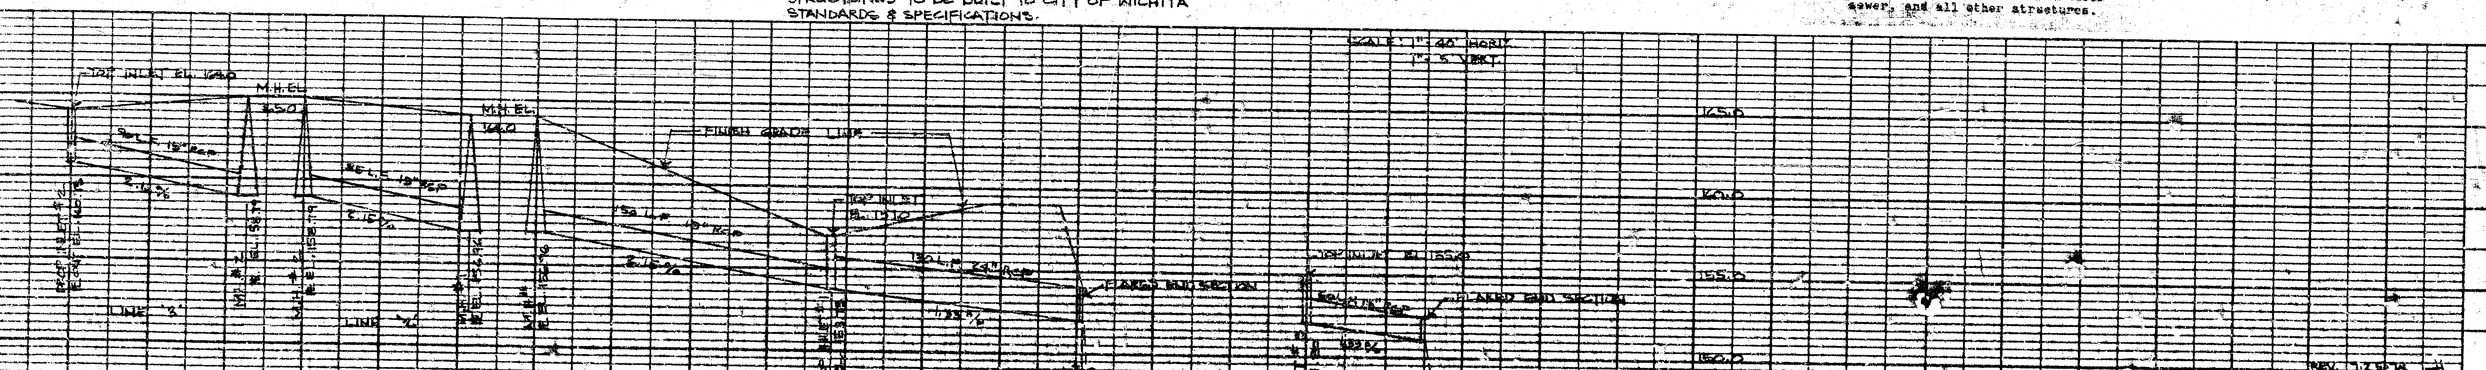

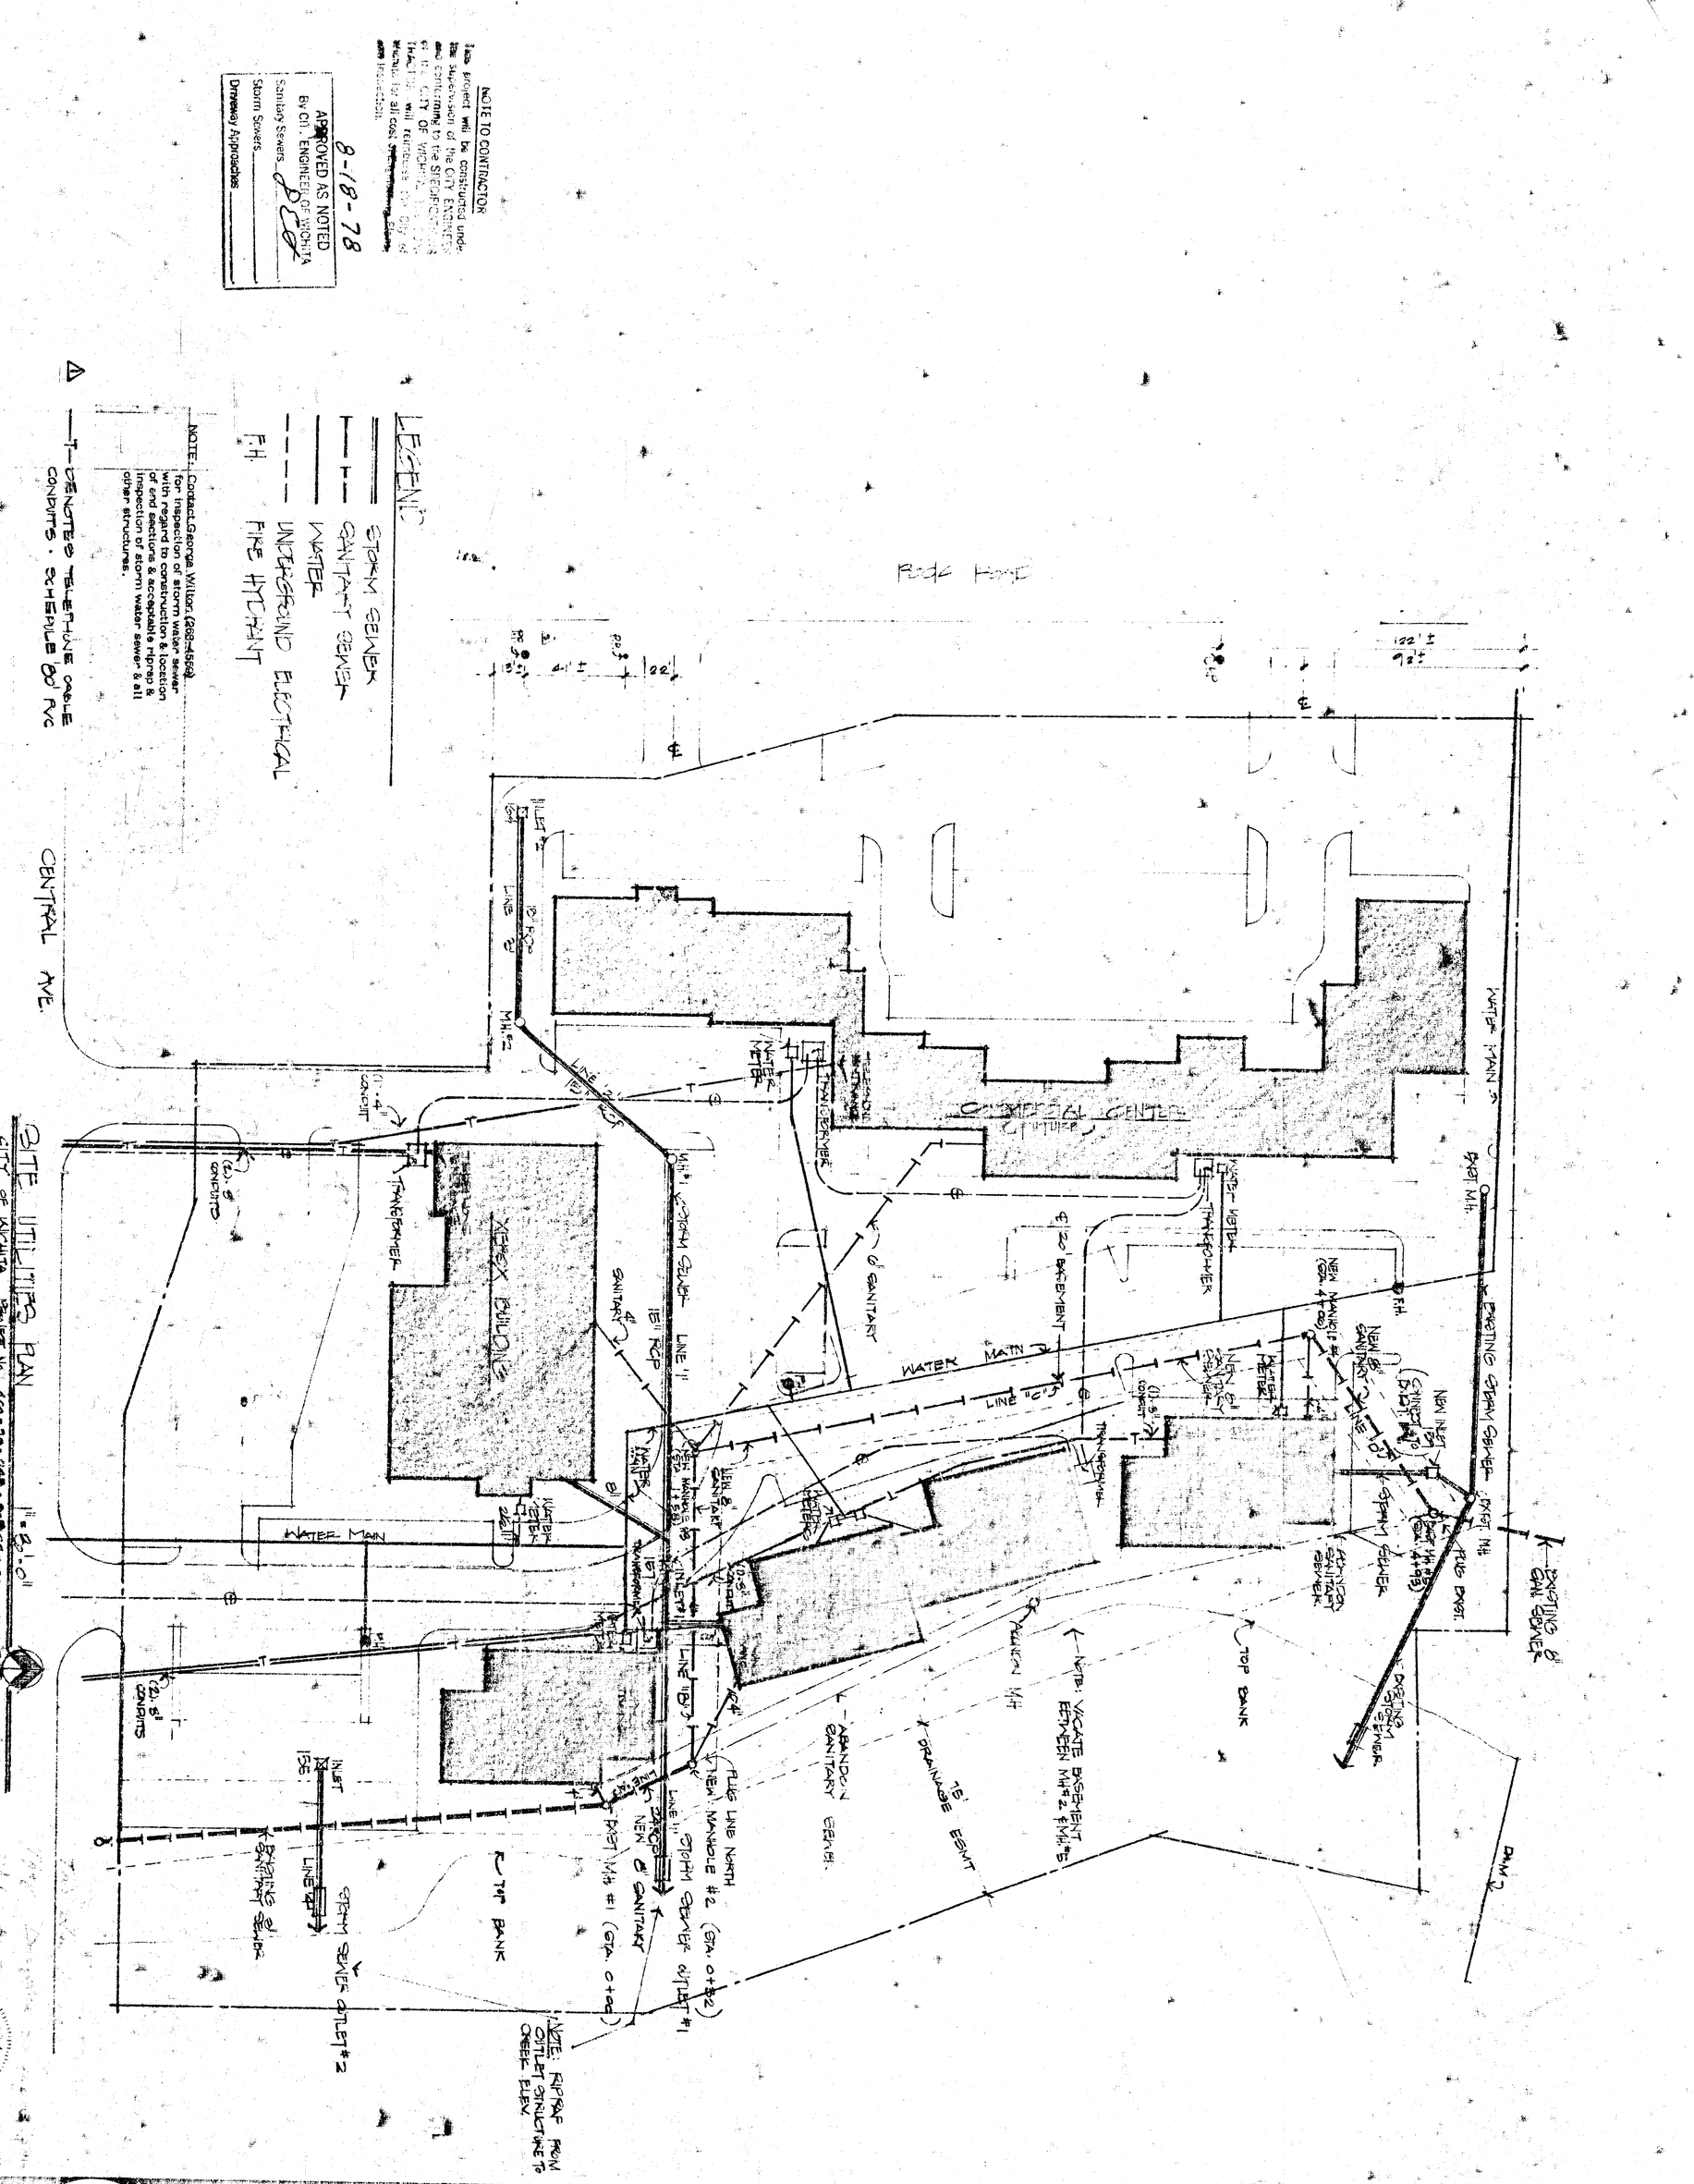

robson kuhnel and spangenberg a.i.a. architects and planners p.a.

XEROX BUILDING - AULL'S FIRST EDITION