

FILMED FROM THE BEST AVAILABLE COPY

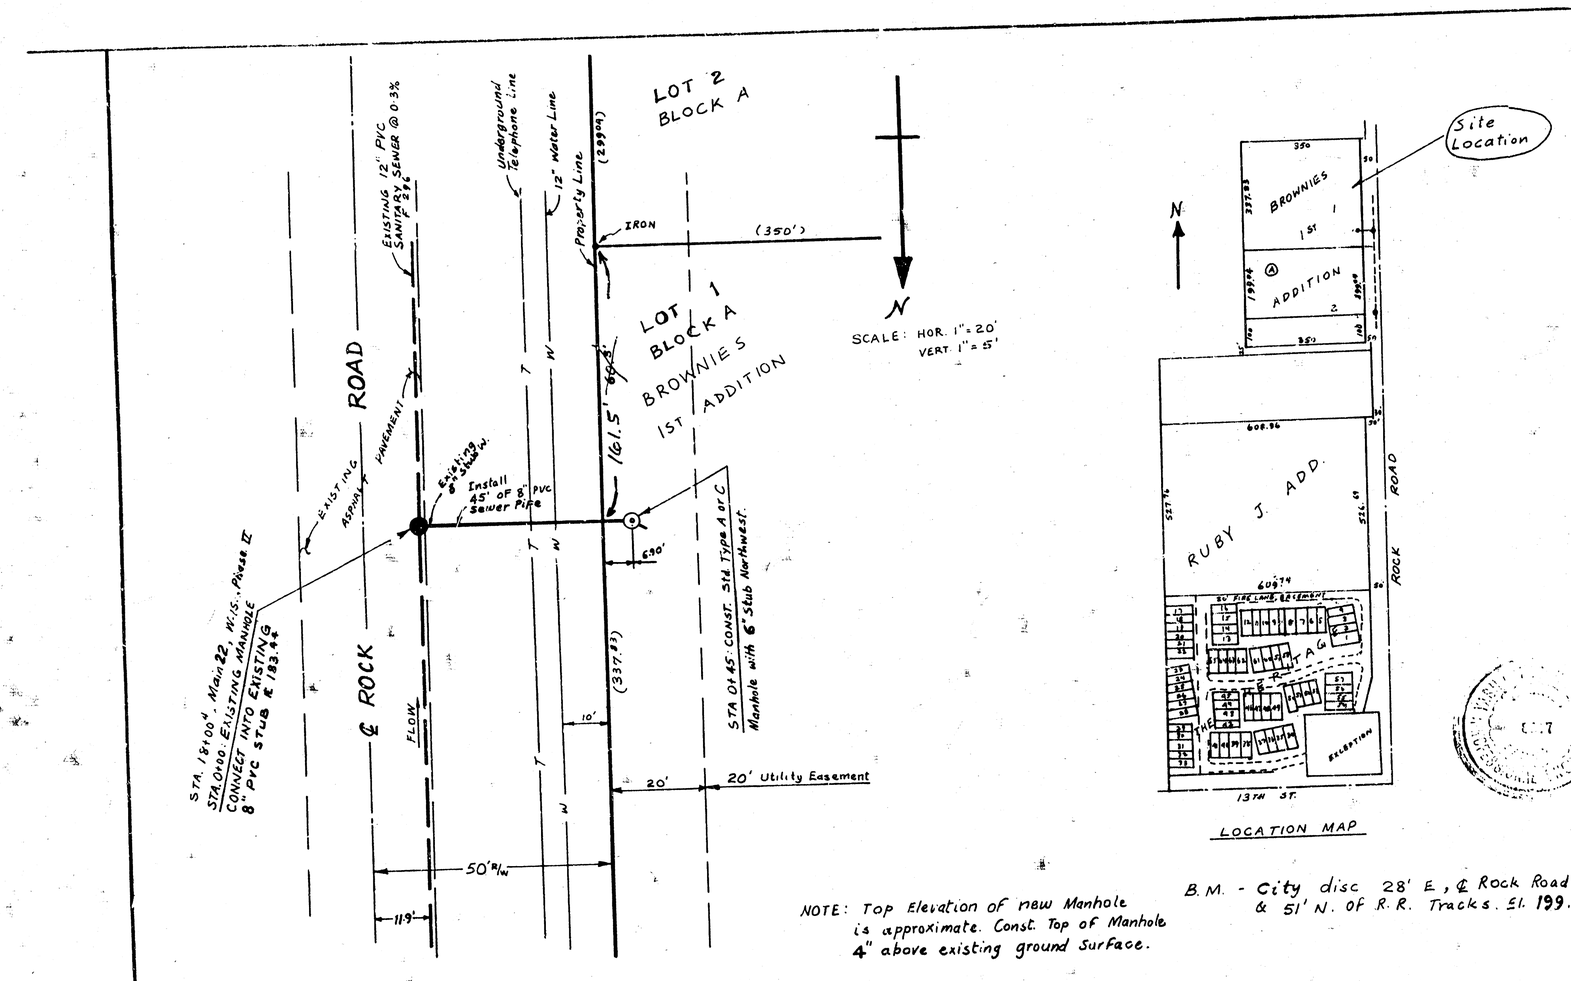

LOCATION MAP

NOTE: Top Elevation of new Manhole is approximate. Const. Top of Manhole 4" above existing ground surface.

B.M. - City disc 28' E, ℄ Rock Road & 51' N. of R.R. Tracks. El. 199.70.

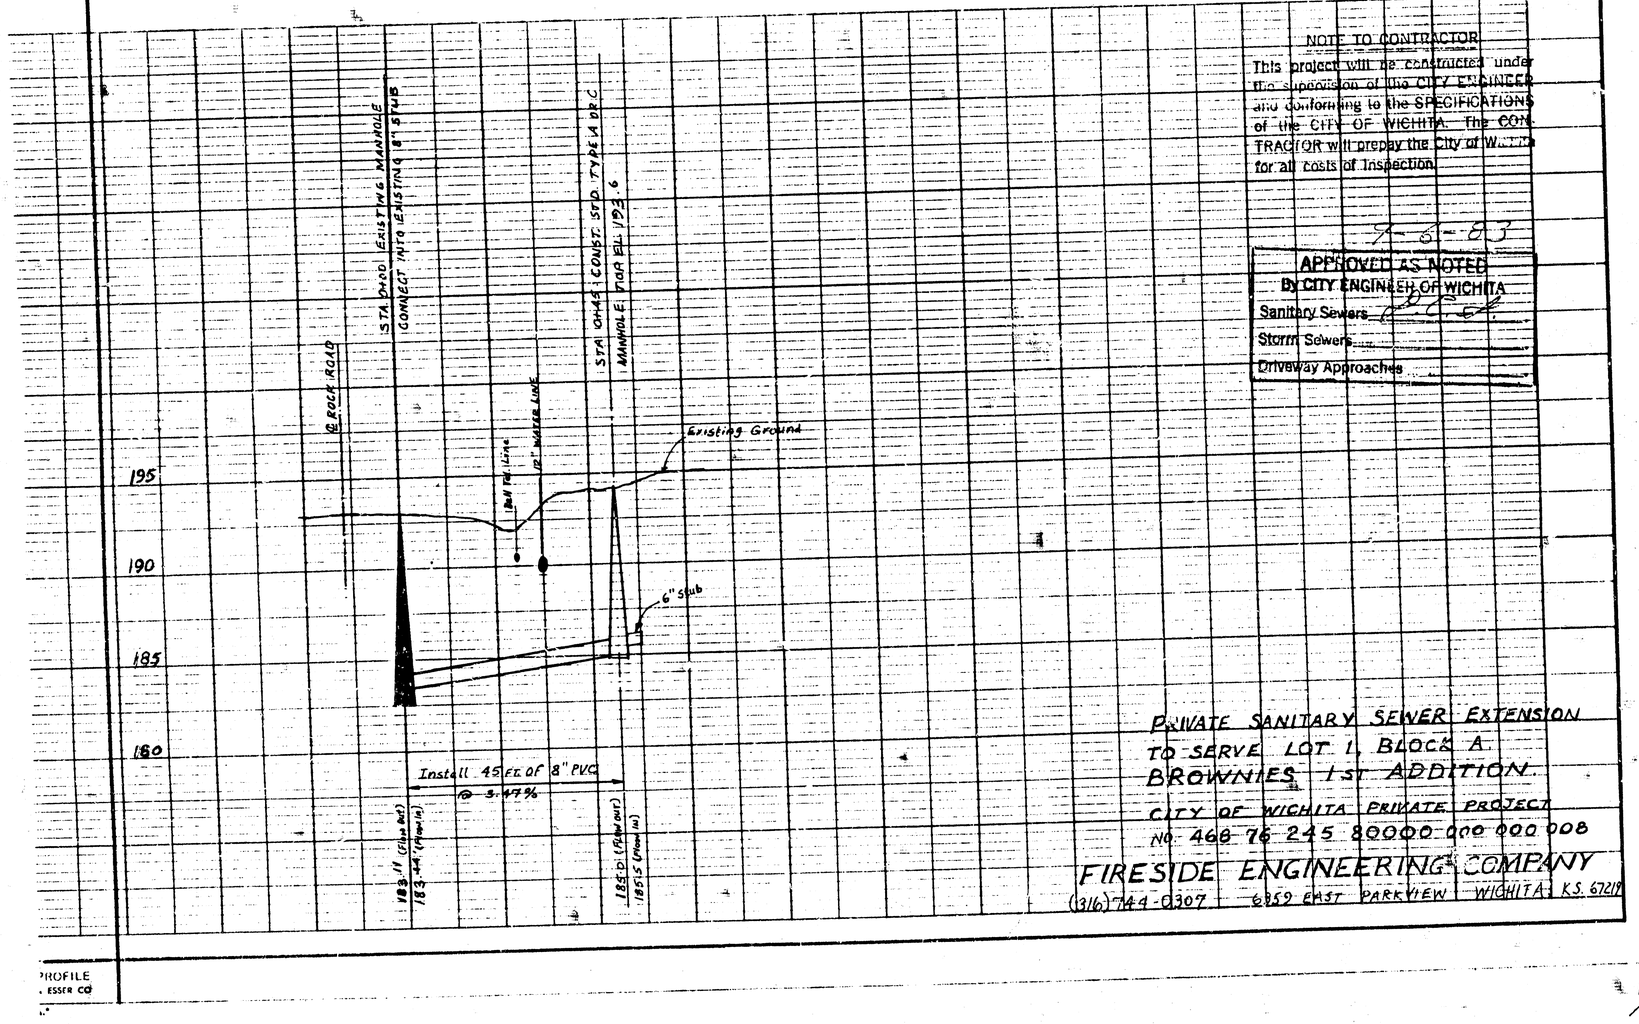

NOTE TO CONTRACTOR

This project will be constructed under the supervision of the CITY ENGINEER and conforming to the SPECIFICATIONS of the CITY OF WICHITA. The CONTRACTOR will prepay the City of Wichita for all costs of Inspection.

5-6-83

APPROVED AS NOTED
By CITY ENGINEER OF WICHITA
Sanitary Sewers
Storm Sewers
Driveway Approaches

PRIVATE SANITARY SEWER EXTENSION
TO SERVE LOT 1, BLOCK A
BROWNIES 1ST ADDITION.
CITY OF WICHITA PRIVATE PROJECT
NO. 468 76 245 80000 000 000 008

FIRESIDE ENGINEERING COMPANY
(316) 744-0307 6959 EAST PARKVIEW WICHITA, KS. 67219

PROFILE
ESSER CO

1/1