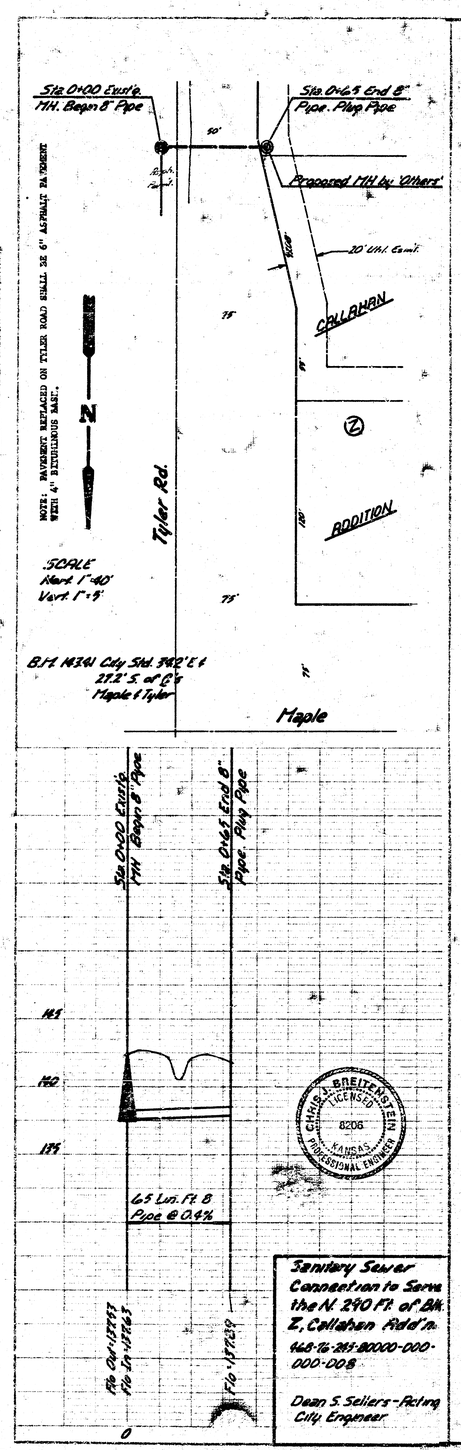

Sanitary Sewer Connection to Serve the N. 290 Ft. of Blk. Z, Callahan Add'n.
468-76-285-80000-000-000-008

Dean S. Seliers - Acting City Engineer

PLAN

PROFILE

10 6 4 18

1/1

FILMED FROM THE BEST AVAILABLE COPY