
	STATE		FISCAL YEAR	SHEET NO	TOTAL SHEETS

PLAN — SURVEYED ___ PLOTTED ___ GRADES CHECKED ___ NOTE BOOK ___ No. ___ STRUCTURE NOTATING CHKD ___ DATE ___ BY ___

PROFILE — SURVEYED ___ PLOTTED ___ GRADES CHECKED ___ NOTE BOOK ___ No. ___ STRUCTURE NOTATING CHKD ___ DATE ___ BY ___

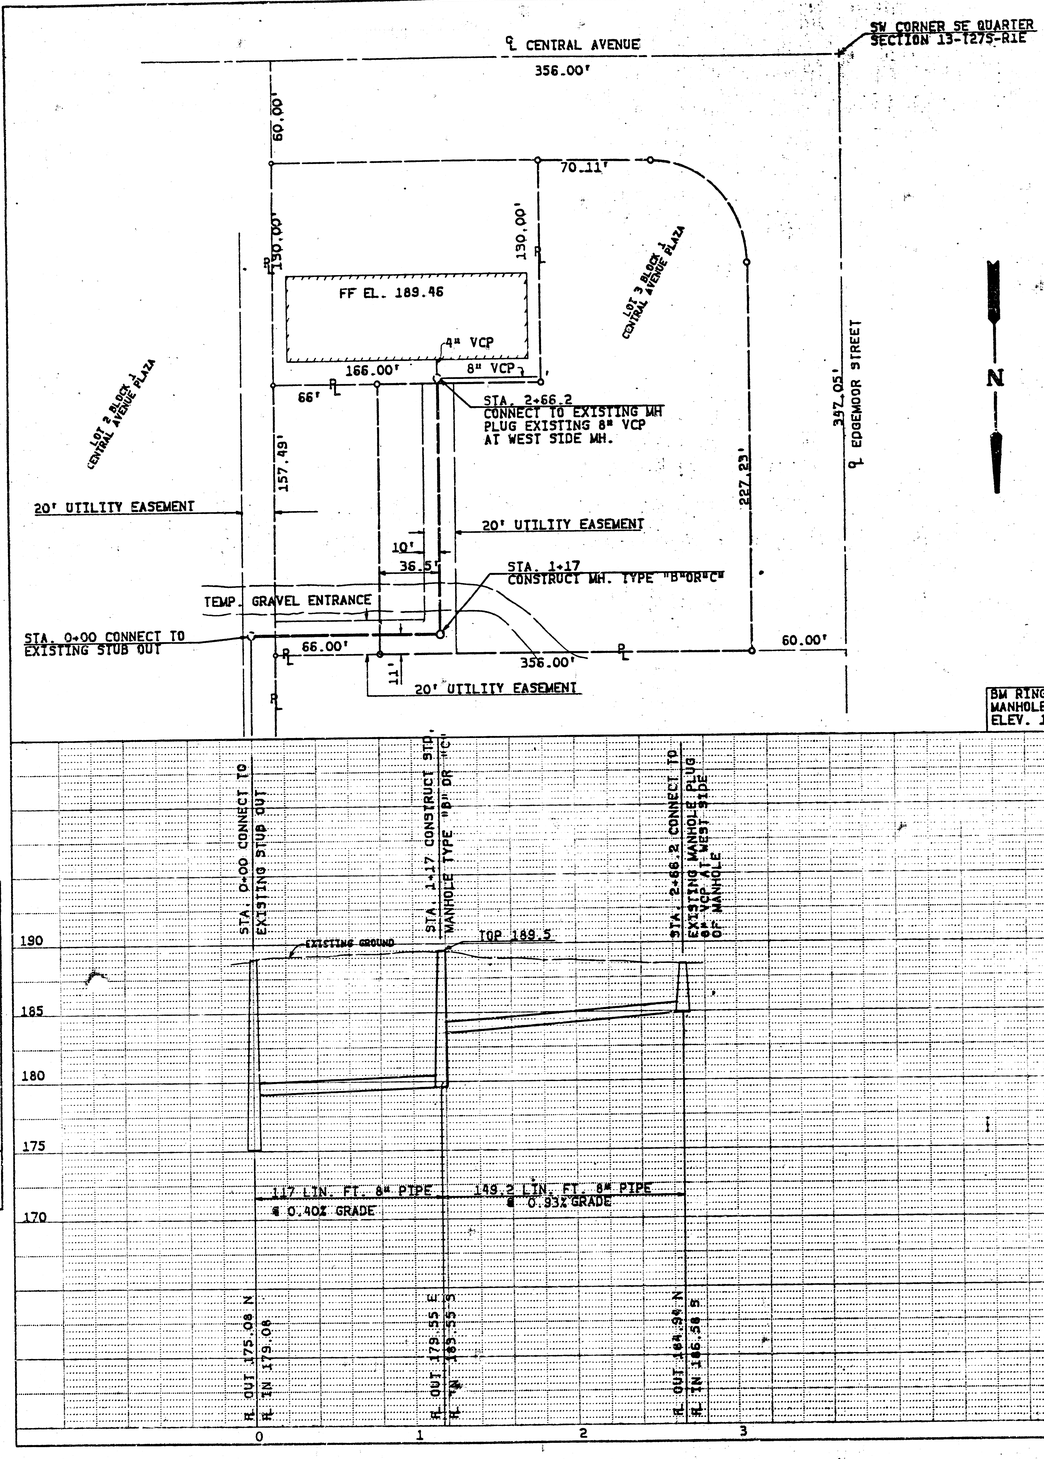

APPROVED AS NOTED
By CITY ENGINEER OF WICHITA
Sanitary Sewers
Storm Sewers
Driveway Approaches

NOTE TO CONTRACTOR

This project will be constructed under the supervision of the CITY ENGINEER and conform to the SPECIFICATIONS of the CITY OF WICHITA. The CONTRACTOR will pay the City of Wichita for all costs of inspection.

KENNY E. POE LICENSED 7690 KANSAS PROFESSIONAL ENGINEER

POE & ASSOCIATES
CONSULTING ENGINEERS

SANITARY SEWER RELOCATION
FOR
LOT 3 BLOCK 1
CENTRAL AVENUE PLAZA

PROJ. NO.
468-78-243-80000-000-000-008

ENGINEER: K.E.P.	ENG. TECH:
DRAWN BY:	SCALE: NOTED
DATE: SEPT 1986	SHEET 1 OF 1