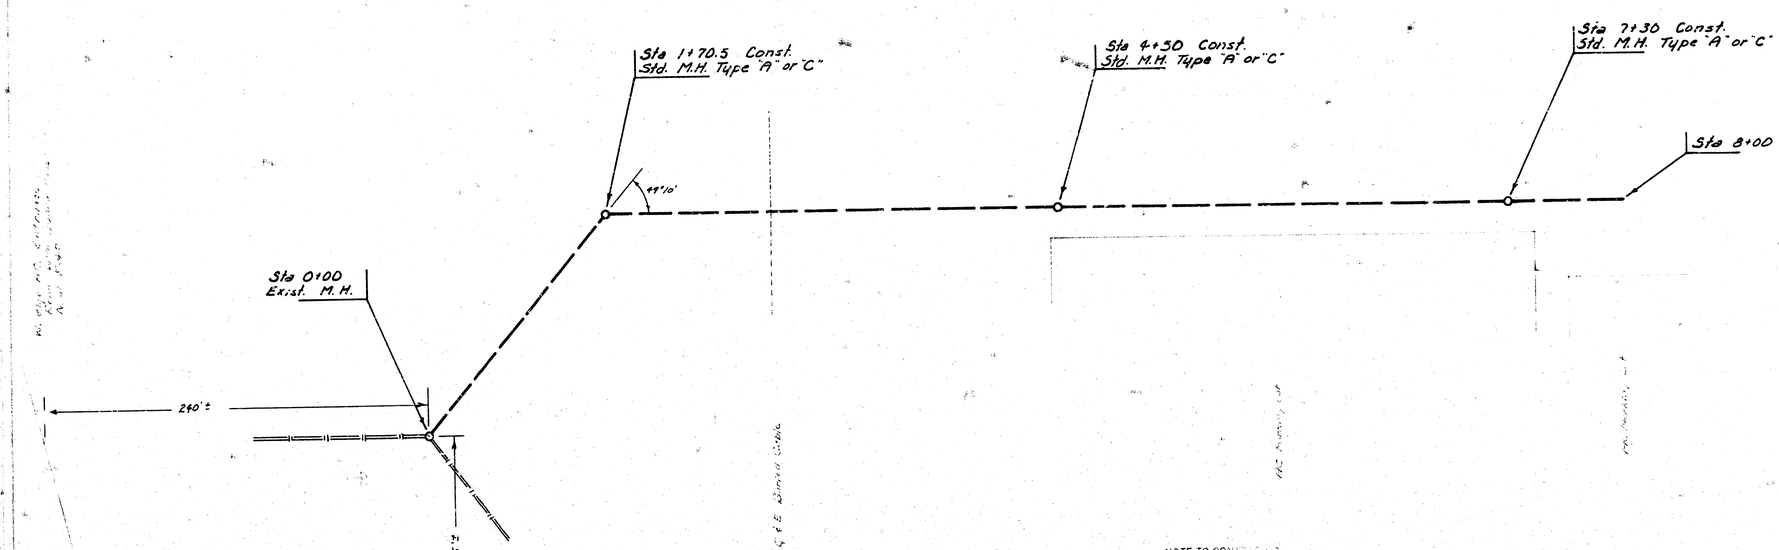


Scale Plan 1" = 40'
Profile 1" = 40' Horz.
1" = 5' Vert.

B.M. 121.05 City Std. Disc 34' N.W. of ℄ of two lanes of conc. pavement on K-42 Highway and 6' E. of back of walk curb to island N. on Hoover.

B.M. 112.72 "a" cut in SW. corner of farthest S. headwall at SE. corner of SE. Parking Lot at Cessna Wallace.

APPROVED AS NOTED
BY CITY ENGINEER OF WICHITA
Sanitary Sewers 11-5-79
Storm Sewers
Division of Construction

NOTE TO CONTRACTOR
This project will be constructed under the supervision of the City Engineer and according to the specifications of the City of Wichita, Kansas.

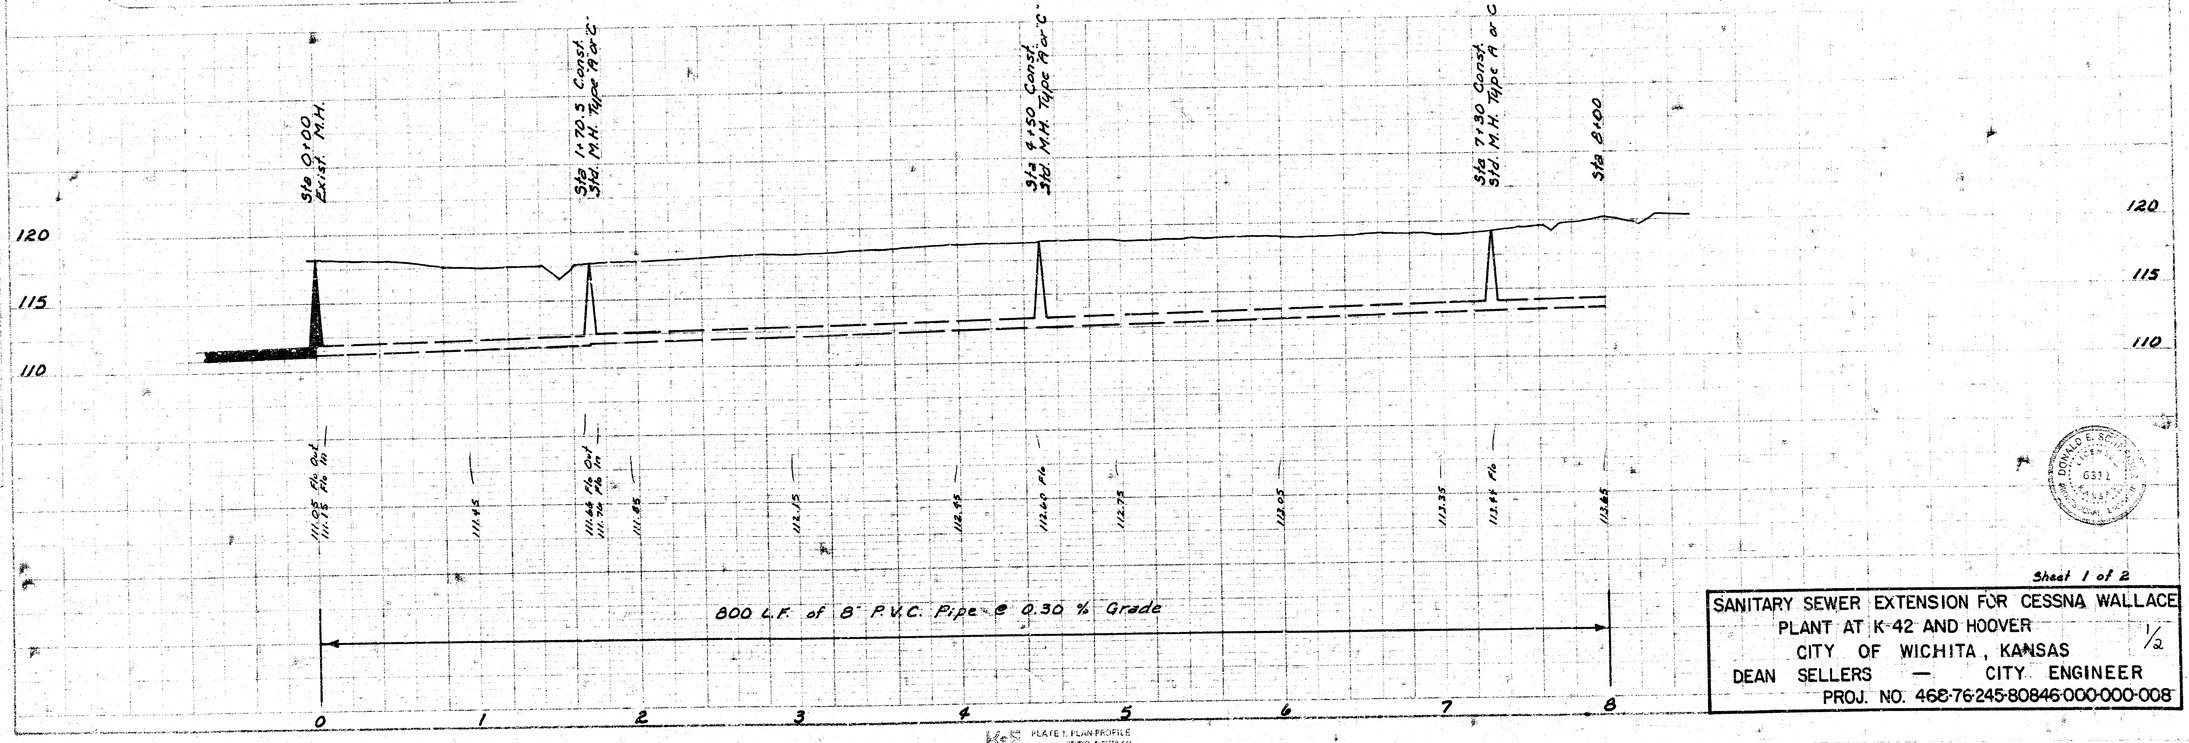
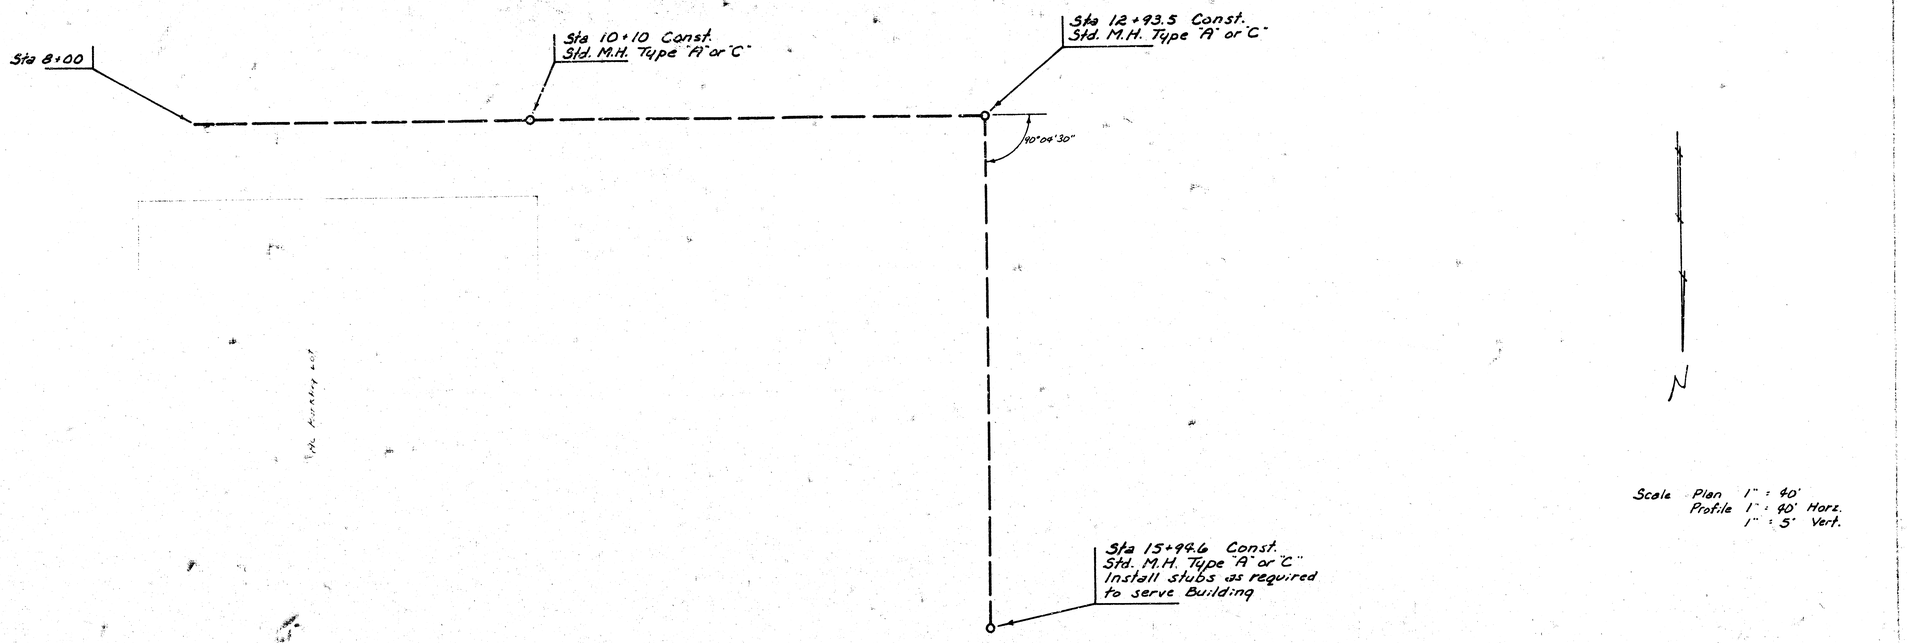


PLATE 1. PLAN-PROFILE
KEUFFEL & ESSER CO.

Sheet 1 of 2

SANITARY SEWER EXTENSION FOR CESSNA WALLACE PLANT AT K-42 AND HOOVER 1/2
CITY OF WICHITA, KANSAS
DEAN SELLERS — CITY ENGINEER
PROJ. NO. 468-76-245-80846-000-000-008



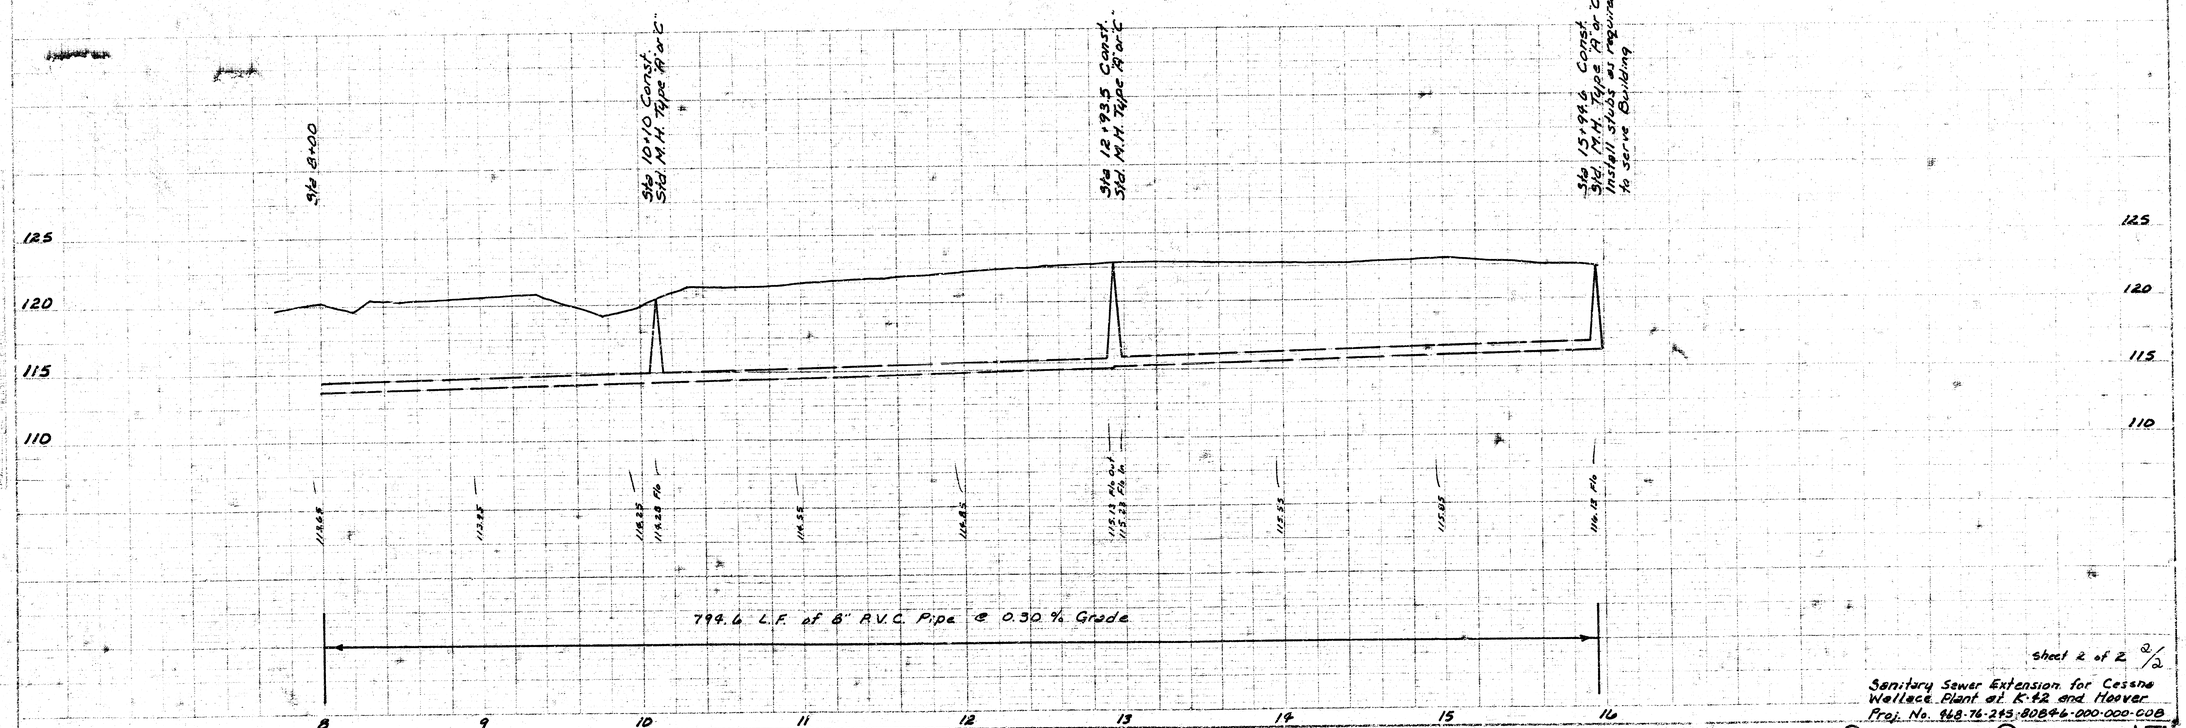


PLATE 1, PLAN PROFILE
KEUFFEL & ESSER CO.

sheet 2 of 2 2/2

Sanitary Sewer Extension for Cessna
Wallace Plant at K-42 and Hoover
Proj. No. 448-76-243-8084-6-000-000-008

14 2 2 15