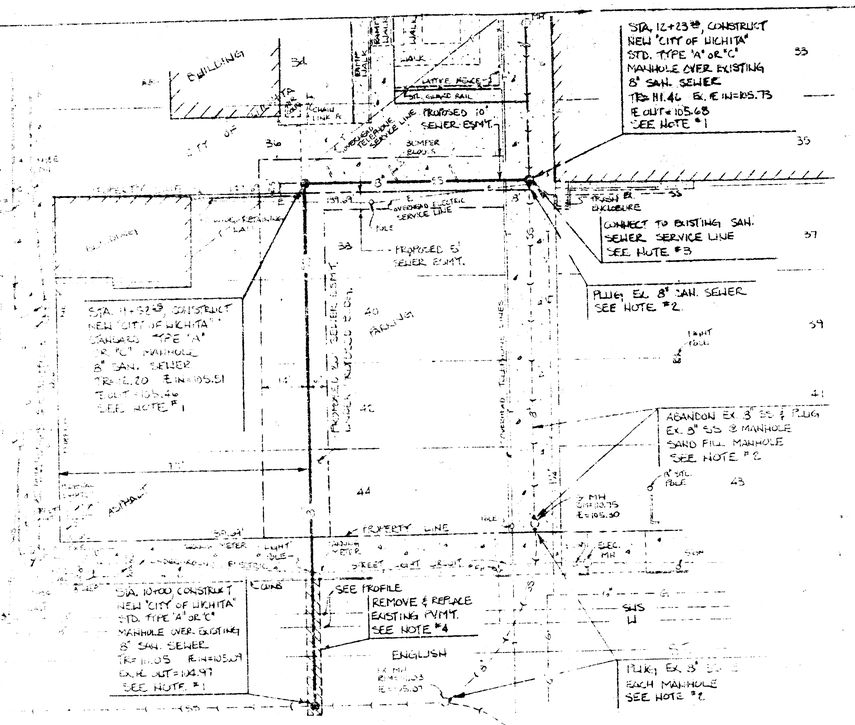

NOTES:

1. Contractor to verify location and elevation of sanitary sewer lines, and other existing utilities prior to construction of new sanitary sewer lines.
2. For plugging and abandoning existing sanitary sewer lines and manholes, refer to "City of Wichita" details and specifications.
3. Contractor to field locate and maintain existing sewer line to service throughout construction. Reconnect sewer as required.
4. Contractor to coordinate with City of Wichita to remove and replace existing pavement within English Street Right-of-Way.
5. All existing pavement (except English Street) light poles, bumperblocks, parking meter, etc. to be removed "by others" prior to sewer construction.
6. All construction and materials to be in accordance with "City of Wichita" standards and specifications.

BENCH MARK
ELEVATION = 108.91
TOP NUT OF FIRE HYDRANT [illegible] NORTHEAST CORNER OF INTERSECTION OF ENGLISH AND WILLIAMS STREETS, WICHITA, KANSAS, TEL-WICHITA QUADRANGLE, KANSAS

AUTHORIZED TO ISSUE
BY CITY ENGINEER OF WICHITA
Engineering [illegible] EOB 7/31/85
Street Superintendent
Director of Approval
Water Dept.
Parks

NOTE TO CONTRACTOR

This project will be constructed under the supervision of the CITY ENGINEER and construction shall be in accordance with the specifications of the CITY OF WICHITA. The CONTRACTOR will pay the cost of Architectural and Engineering Plan Review, inspection and bidding set contract.

LAW/KINGDON, INC.
ARCHITECTS & ENGINEERS
548 RIVERVIEW, WICHITA, KANSAS 67203
Phone (316) 265-0530

Copyright © 1985

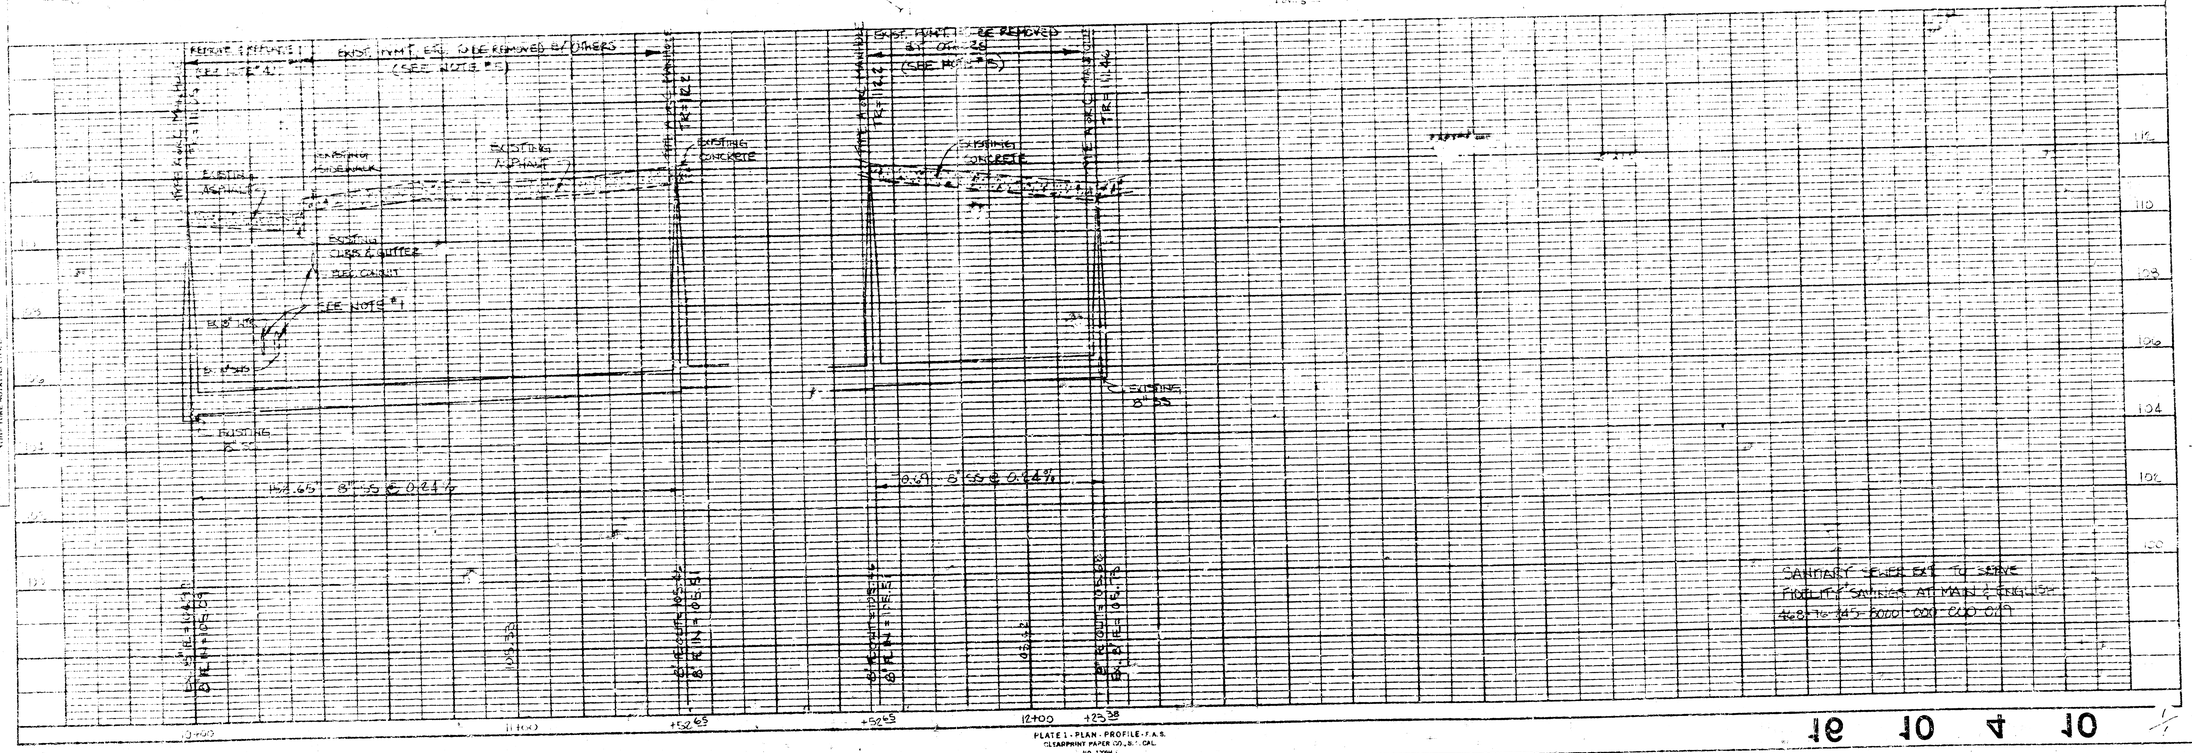

PLATE 1 - PLAN - PROFILE - F.A.S.
CLEARPRINT PAPER CO., S.F., CAL.
NO. 1200K-1

FILMED FROM THE BEST AVAILABLE COPY....