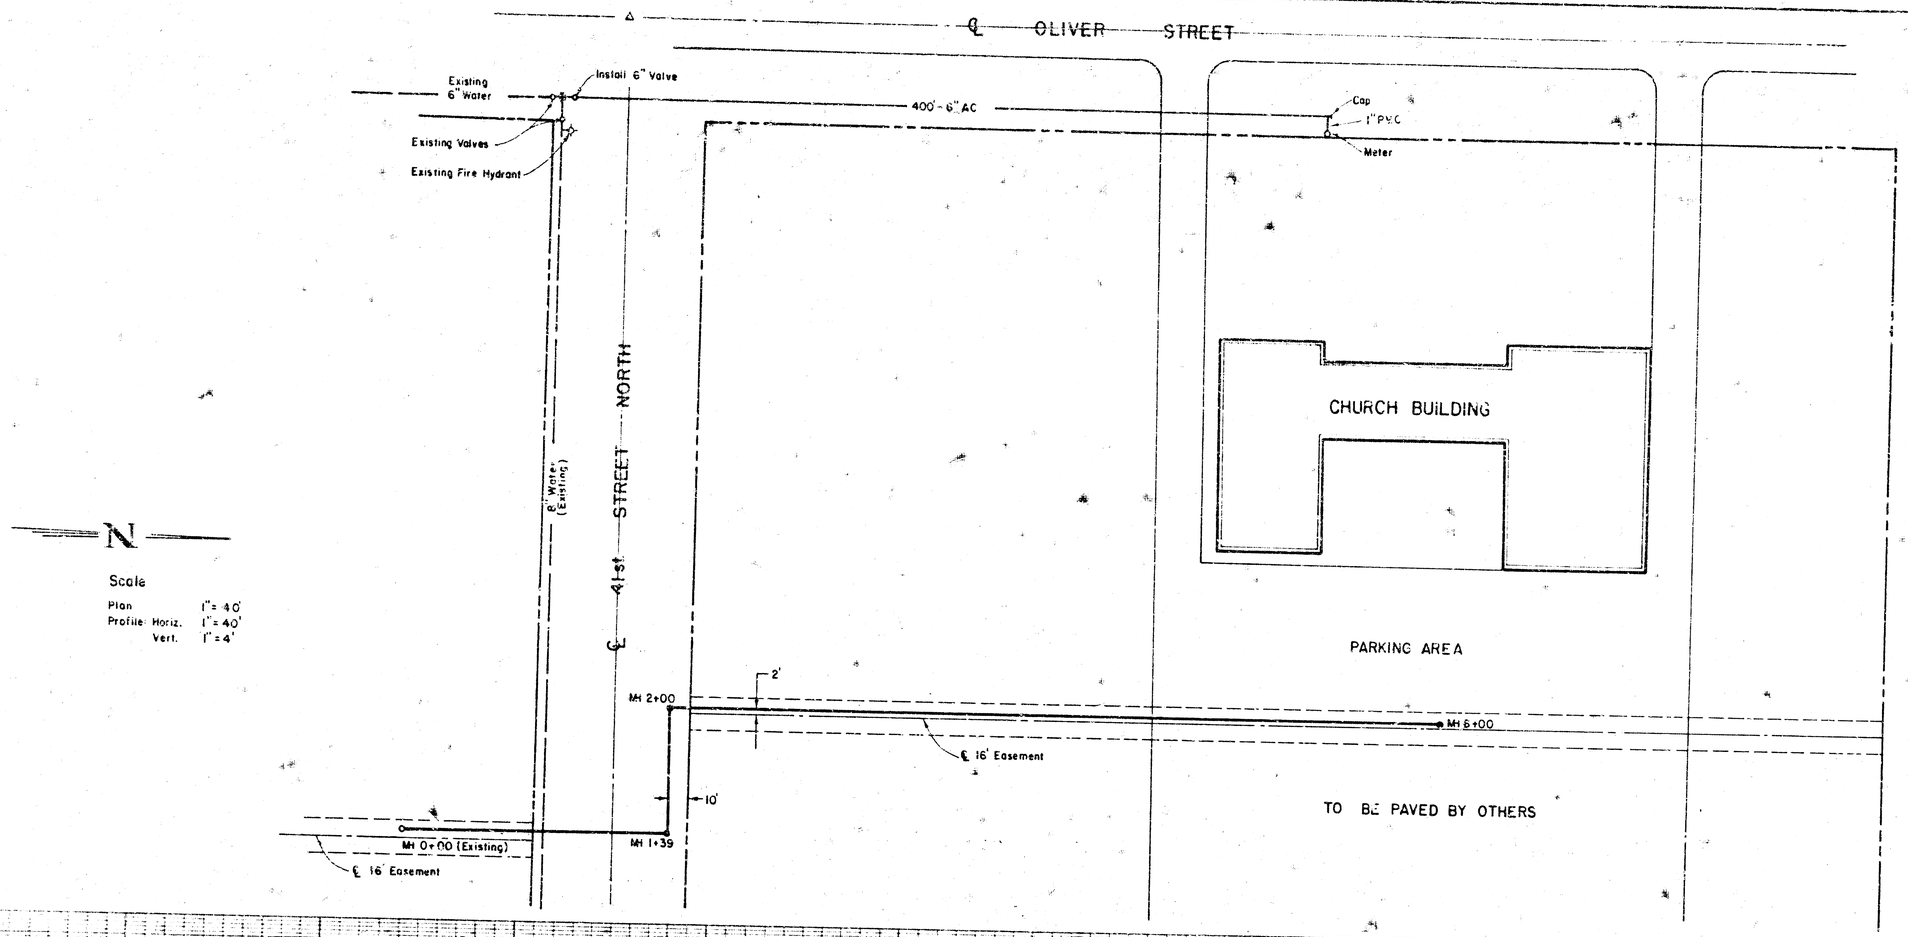
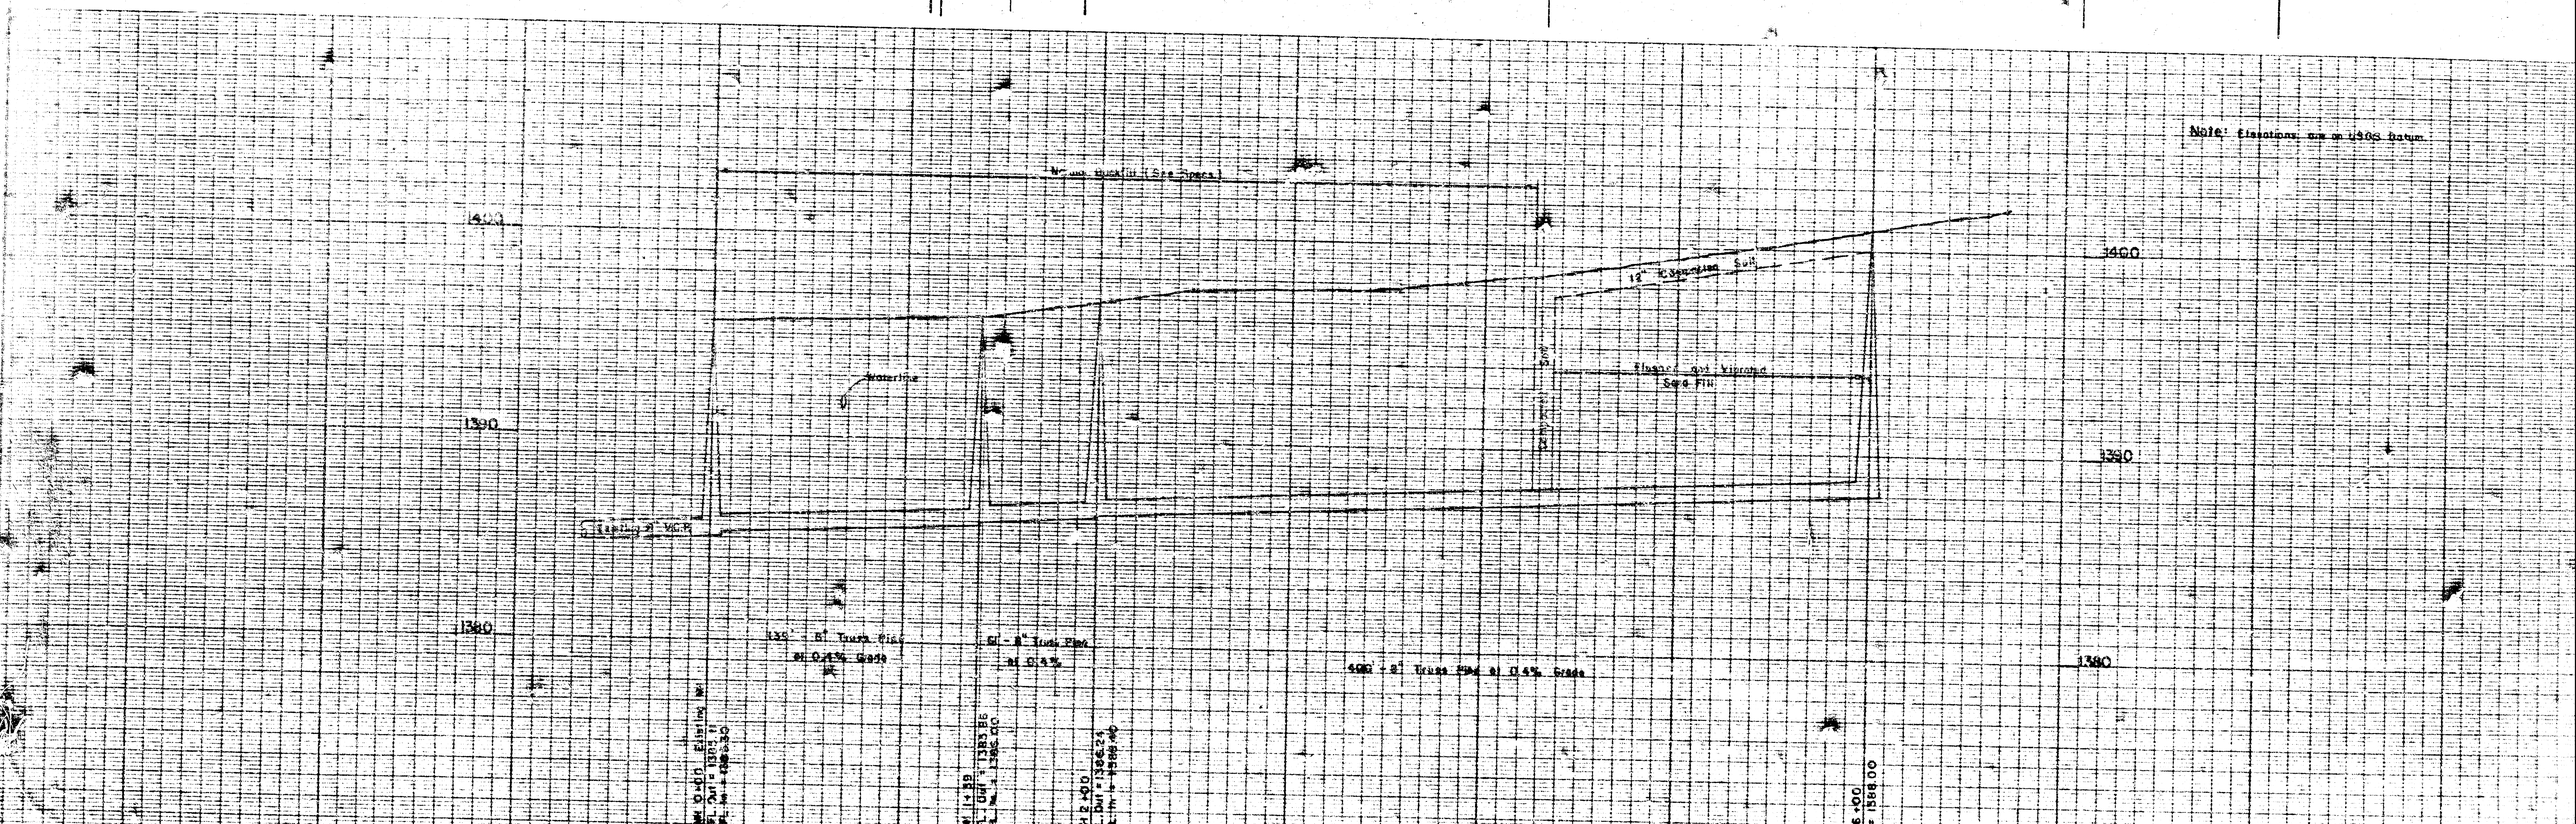

℄ OLIVER STREET
Existing 6" Water
Install 6" Valve
400'-6" AC
Cap 1" PVC
Meter
Existing Valves
Existing Fire Hydrant
8" Water (Existing)
℄ 41st STREET NORTH
CHURCH BUILDING
PARKING AREA
MH 2+00
MH 6+00
2'
℄ 16' Easement
10'
TO BE PAVED BY OTHERS
MH 0+00 (Existing)
MH 1+39
℄ 16' Easement
N
Scale
Plan 1" = 40'
Profile: Horiz. 1" = 40'
Vert. 1" = 4'


Note: Elevations are on USGS Datum
Watering
Existing 8" Water
135' - 8" Truss Pipe at 0.4% Grade
61' - 8" Truss Pipe at 0.4%
400' - 8" Truss Pipe at 0.4% Grade
Sand Fill
1400
1390
1380