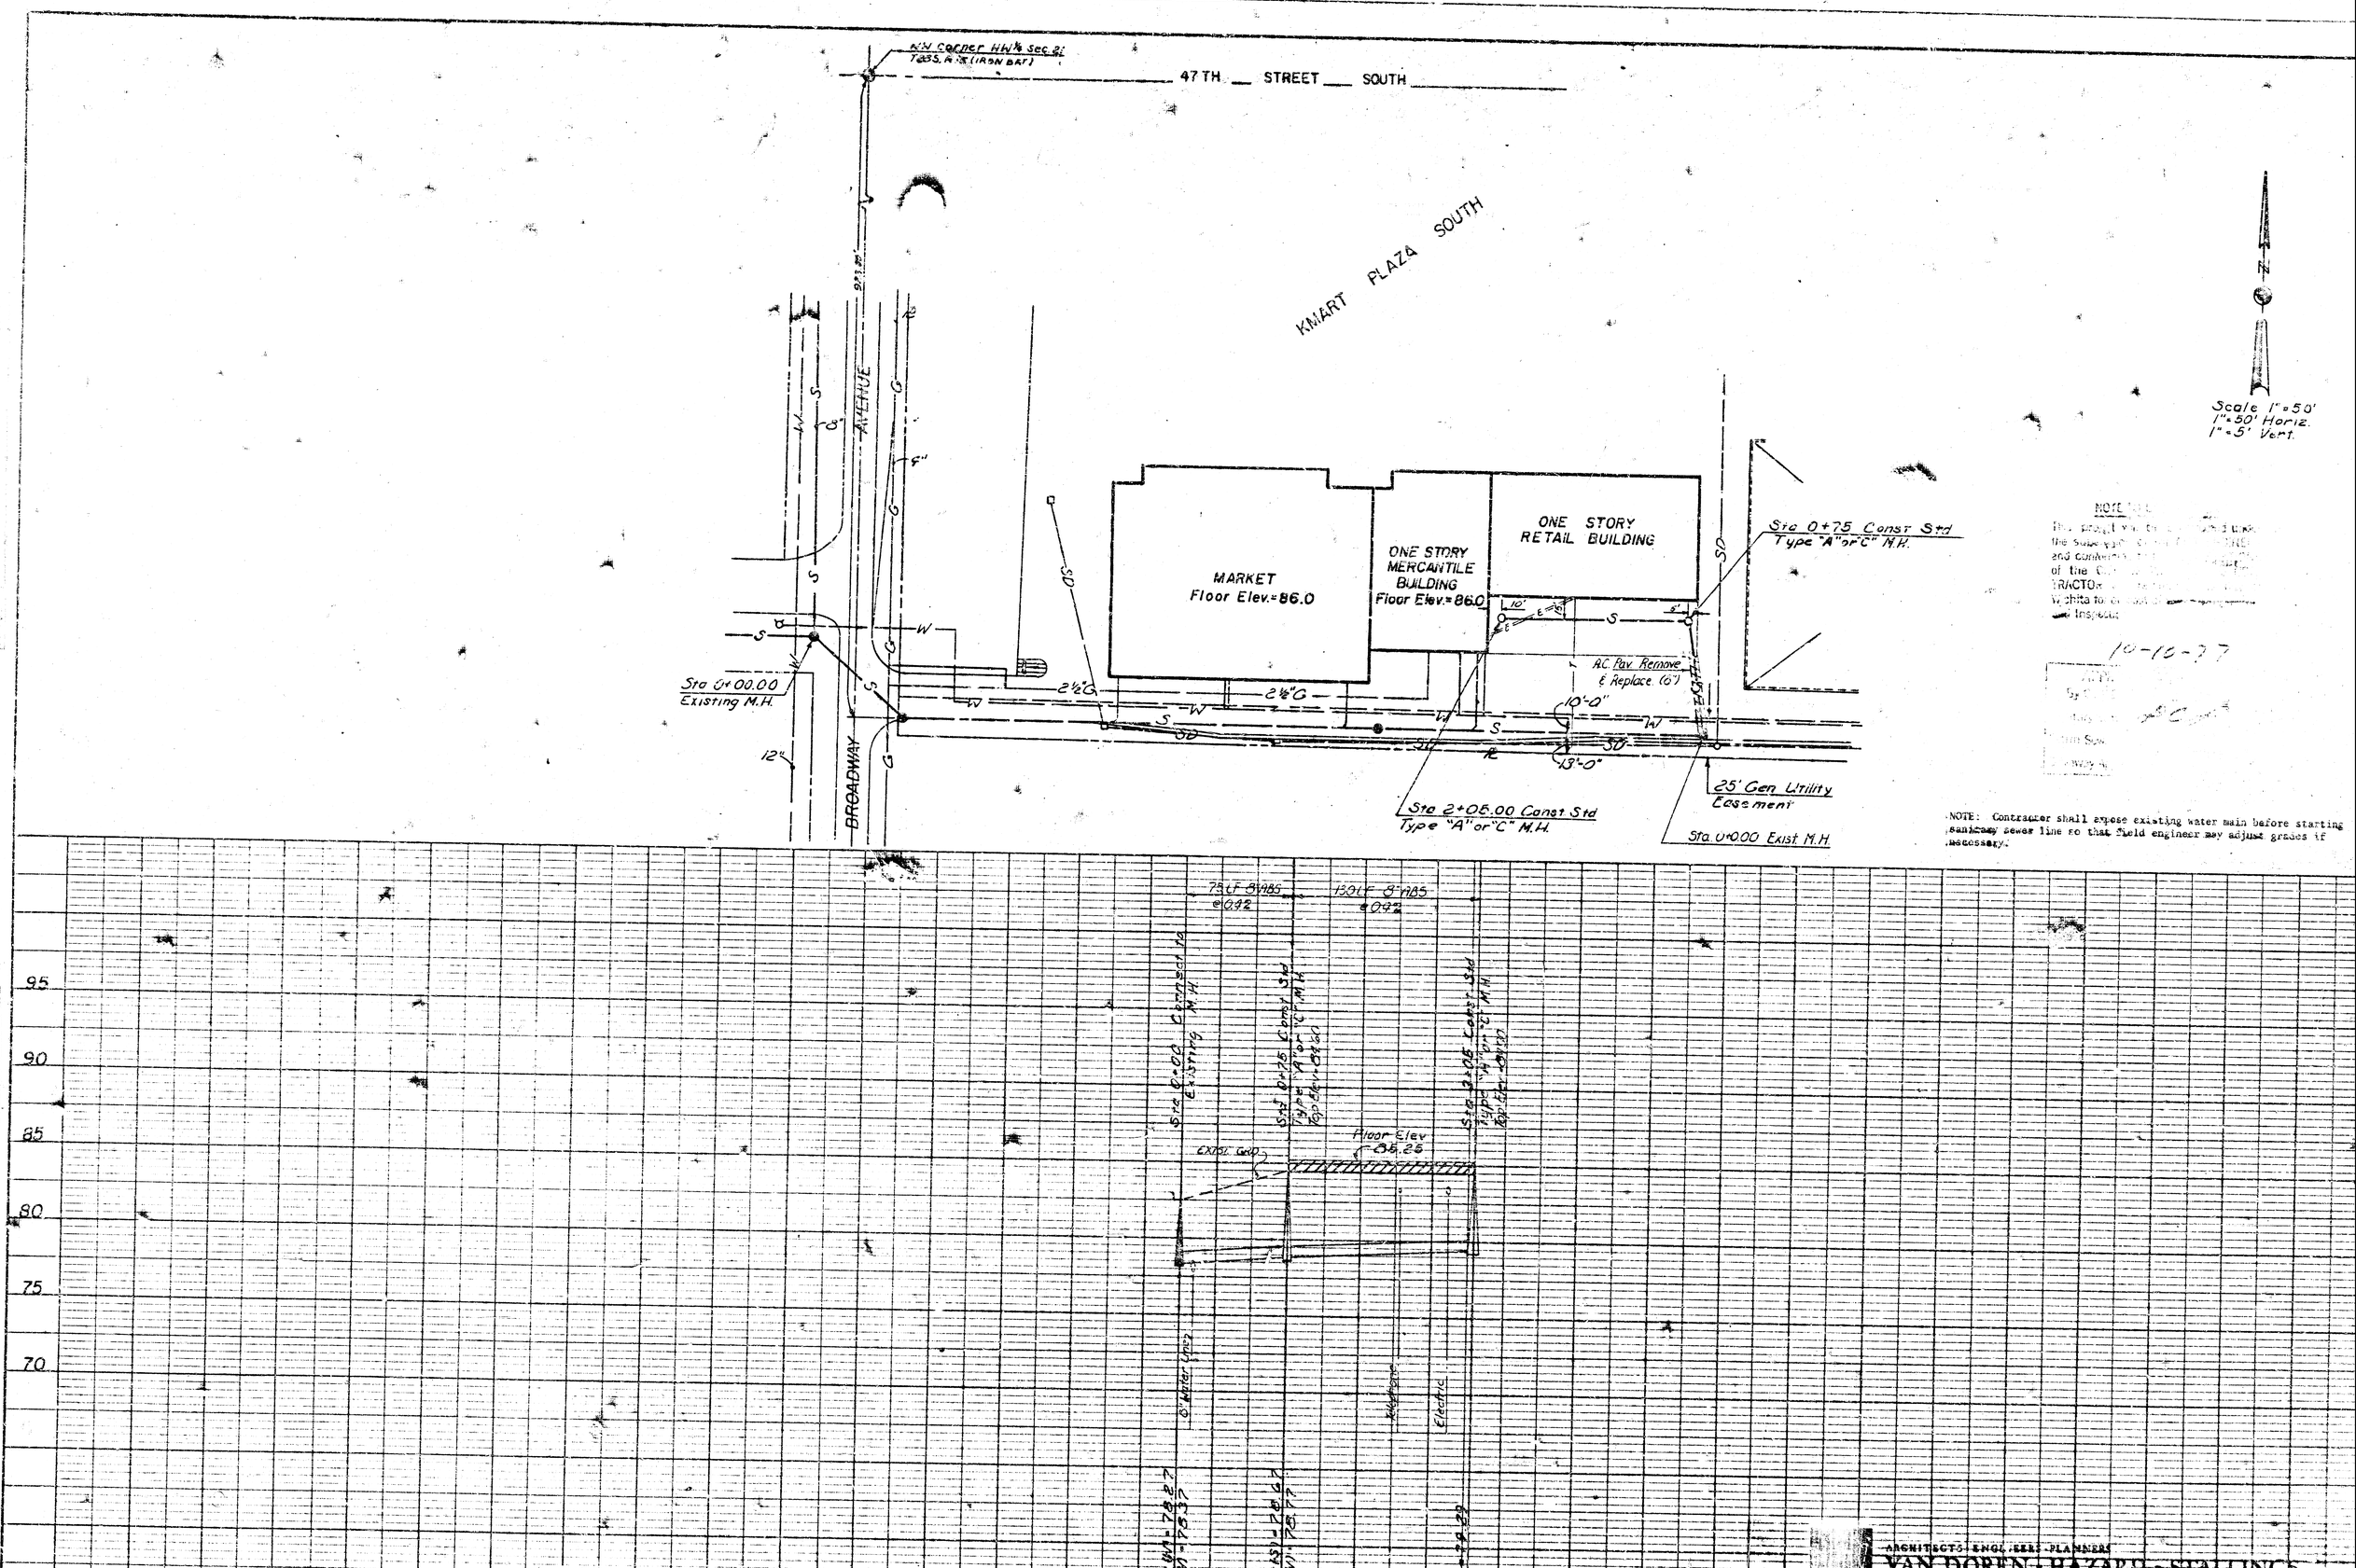
NW Corner NW¼ Sec 21 T23S, R 13E (IRON BAR)
47 TH STREET SOUTH
KMART PLAZA SOUTH
BROADWAY AVENUE
MARKET
Floor Elev.=86.0
ONE STORY
MERCANTILE
BUILDING
Floor Elev.=86.0
ONE STORY
RETAIL BUILDING
Sta 0+75 Const Std
Type "A" or "C" M.H.
Sta 0+00.00
Existing M.H.
A.C. Pav. Remove
& Replace (6")
Sta 2+05.00 Const Std
Type "A" or "C" M.H.
25' Gen Utility
Easement
Sta. 0+00.0 Exist M.H.
Scale 1"=50'
1"=50' Horiz.
1"=5' Vert.
NOTE: Contractor shall expose existing water main before starting sanitary sewer line so that field engineer may adjust grades if necessary.
75 LF 8" ABS @0.42
130 LF 8" ABS @0.42
Sta 0+00 Const Std
Existing M.H.
Sta 0+75 Const Std
Type "A" or "C" M.H.
Top Elev. 94.60
Sta 2+05 Const Std
Type "A" or "C" M.H.
Top Elev. 94.77
Floor Elev
85.25
EXISTG. GRD
8" Water Lines
Telephone
Electric
95
90
85
80
75
70
ARCHITECTS · ENGINEERS · PLANNERS
VAN DOREN · HAZARD · STALLINGS