KRACK'S ADDITION

TO WICHITA, KANSAS

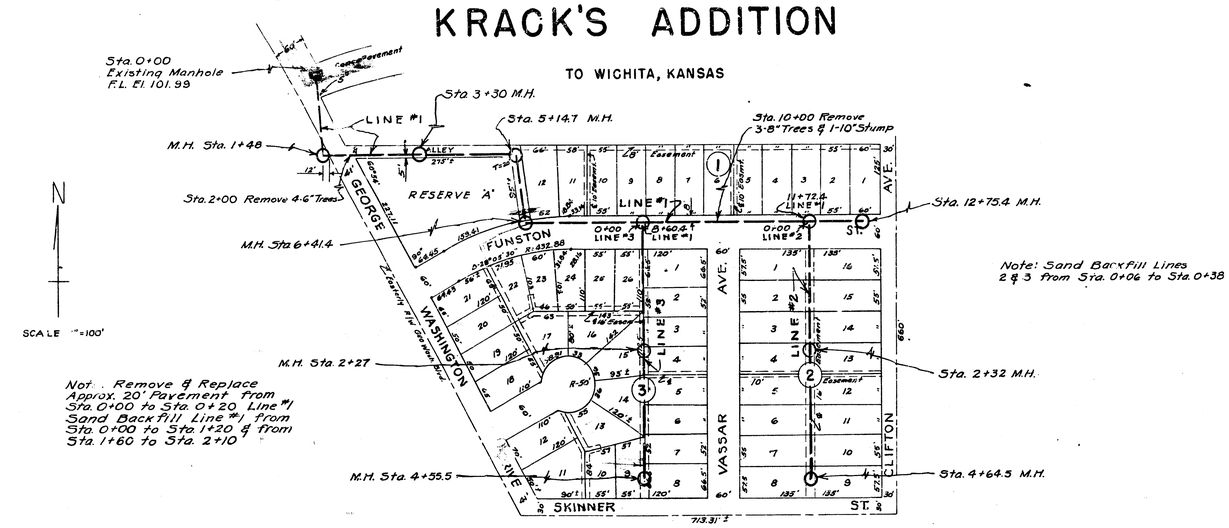

Note: Sand Backfill Lines 2 & 3 from Sta. 0+06 to Sta. 0+38

Note: Remove & Replace Approx. 20' Pavement from Sta. 0+00 to Sta. 0+20 Line #1 Sand Backfill Line #1 from Sta. 0+00 to Sta. 1+20 & from Sta. 1+60 to Sta. 2+10

B.M. North Rim M.H. on Country Side, 2nd M.H. East on Bartlett Plaza Sewer El. 109.09

B.M. Iron N.W. Cor. Block 2 El. 116.45

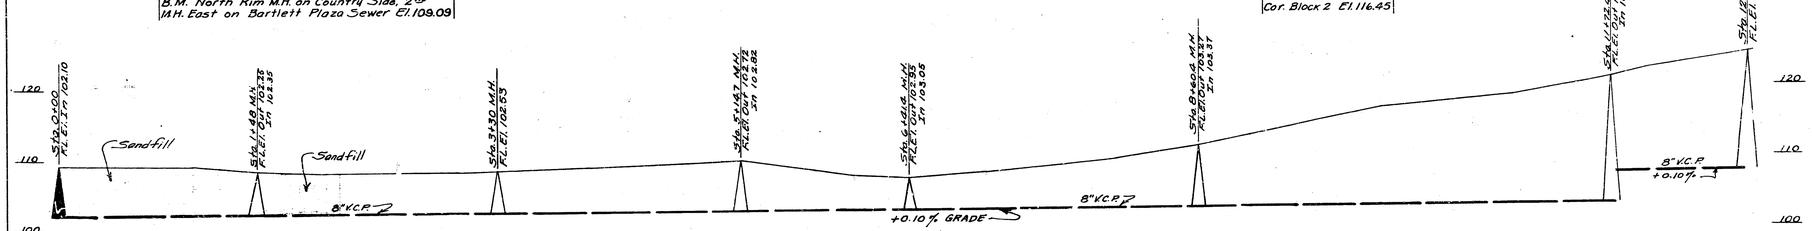

LINE #1

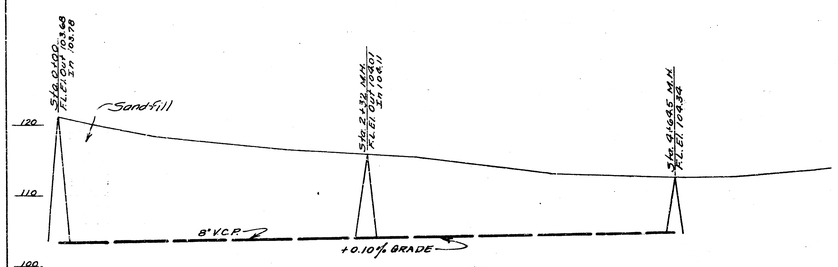

LINE #2

SCALE 1" = 40' Horiz.
1" = 8' Vert.

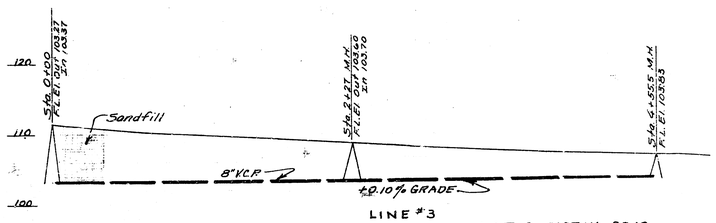

LINE #3

Date 4-23-51
Drawn by J.L.A.
Checked by
Note Book No. M-10

LAT 9 DIST W SS 12
CITY OF WICHITA KANSAS
L.K. WHITE CITY ENGINEER
Proj. No. (Private Job)