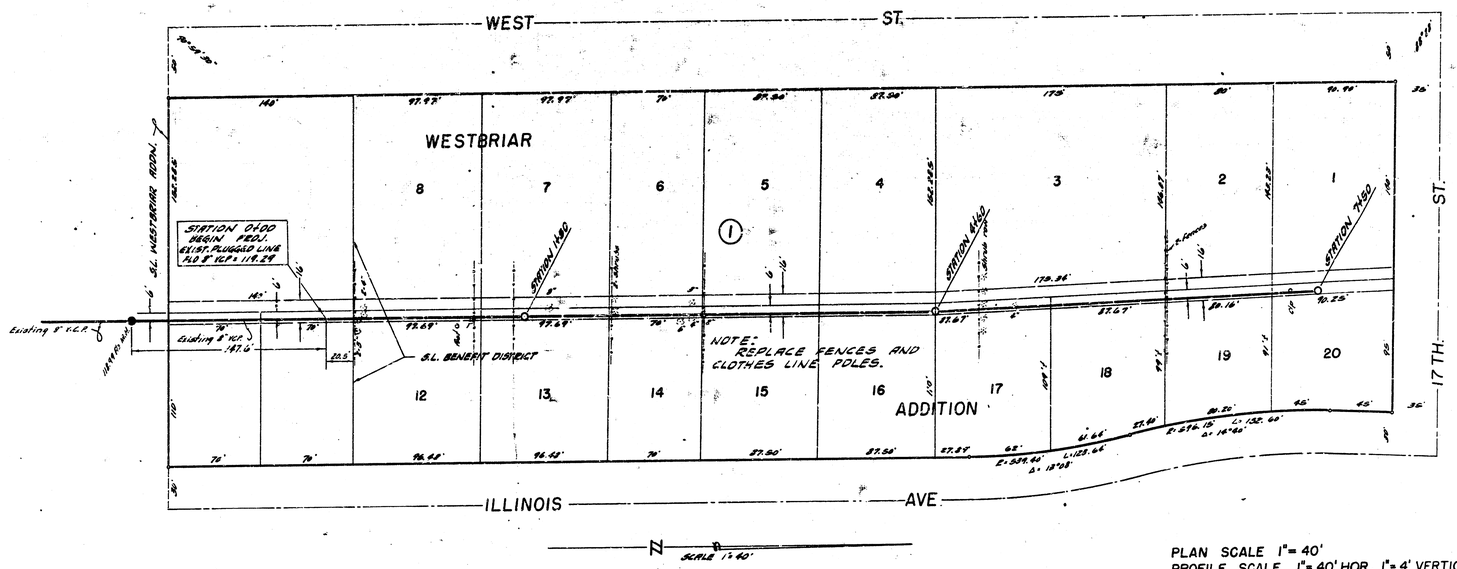

PLAN SCALE 1" = 40'
PROFILE SCALE 1" = 40' HOR., 1" = 4' VERTICAL

B.M. 130.559 STANDARD SE. 17TH & WEST.

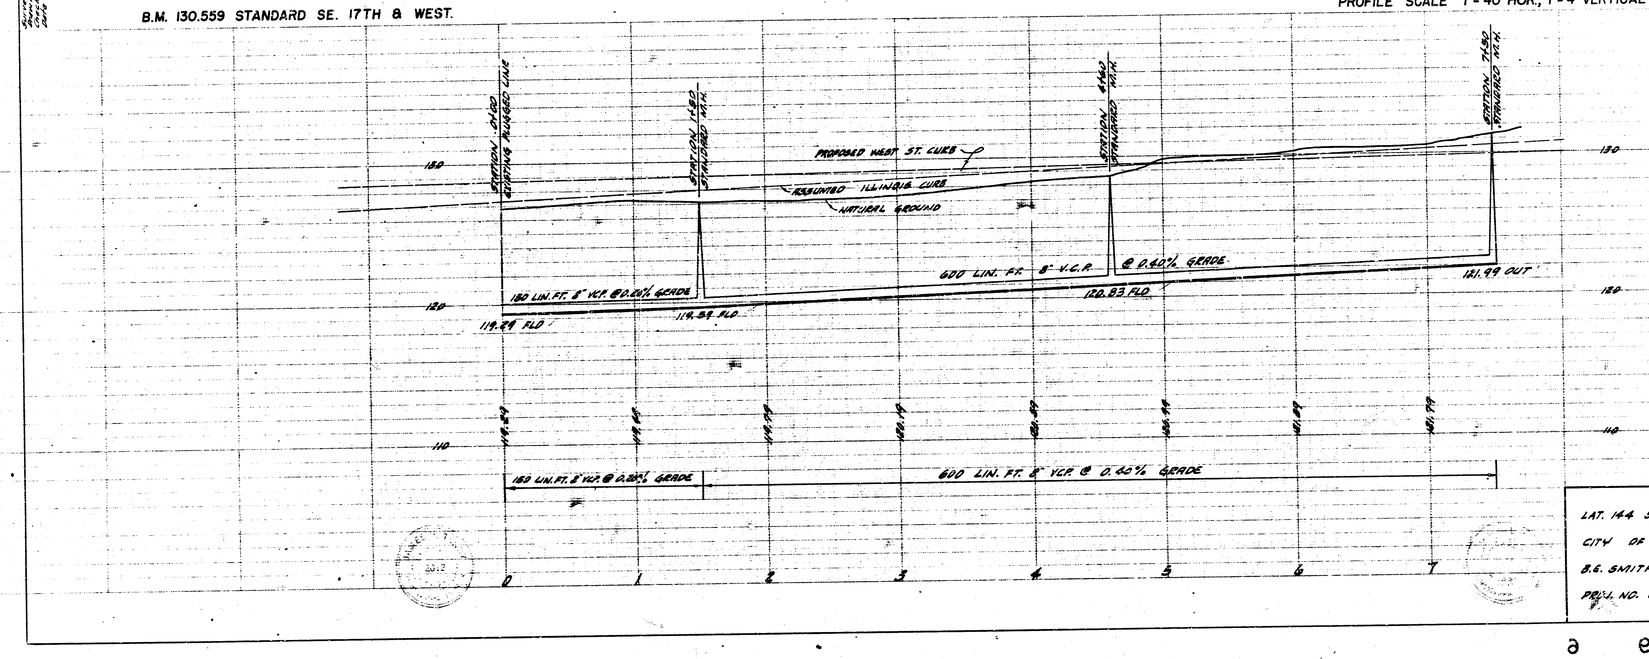
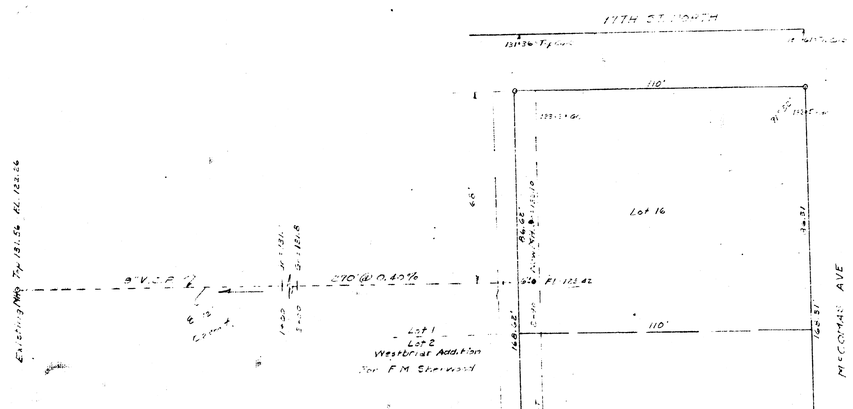
LAT. 144 SUBMAIN 5 SAN. SEWER 22
CITY OF WICHITA, KANSAS
B.G. SMITH CITY ENGINEER
PROJ. NO. C20-13 DATE- SEPT. 1962