MOBILE MANOR SOUTH
PRIVATE SANITARY SEWER
1983

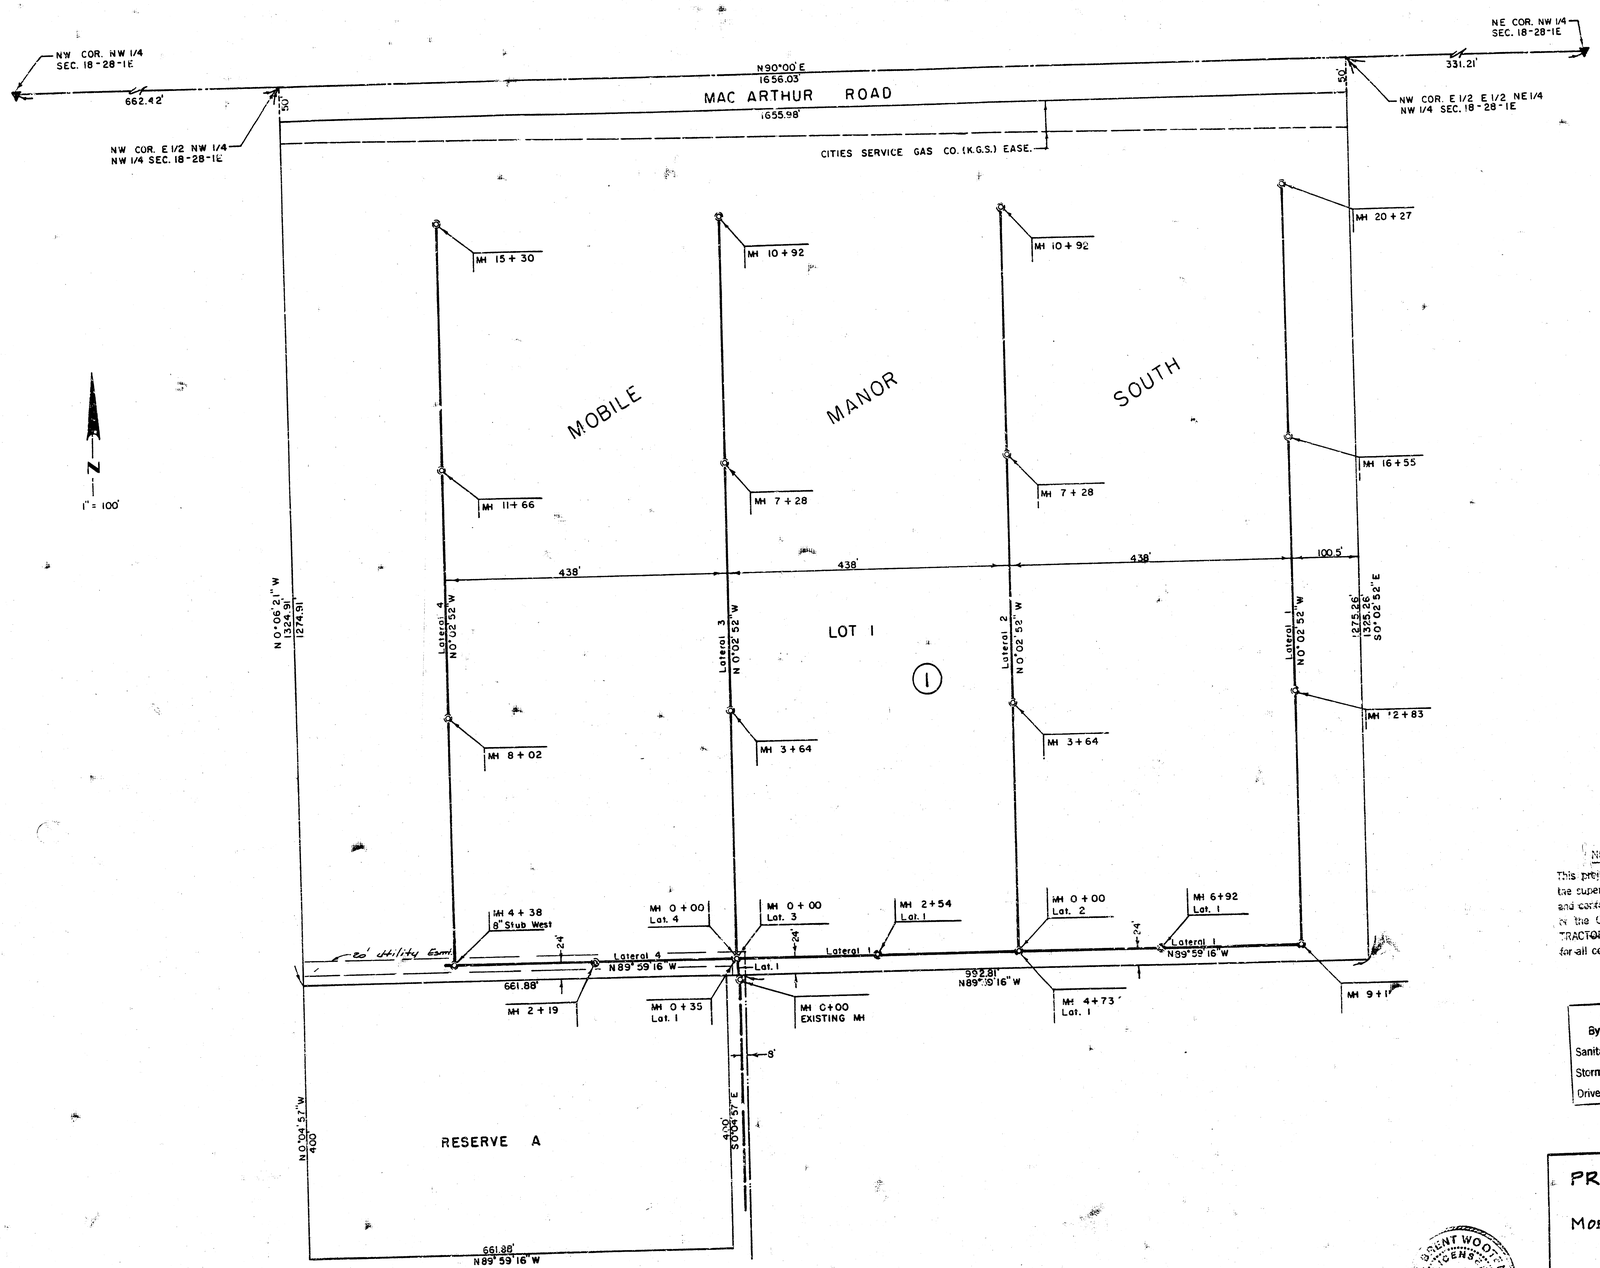

NOTE TO CONTRACTOR

This project will be constructed under the supervision of the CITY ENGINEER and conforming to the SPECIFICATIONS of the CITY OF WICHITA. The CONTRACTOR will prepay the City of Wichita for all costs of inspection.

10-17-83

APPROVED AS NOTED
By CITY ENGINEER OF WICHITA
Sanitary Sewers
Storm Sewers
Driveway Approaches

ROBERT WOOTTON
LICENSED
6470
KANSAS
REGISTERED ENGINEER

PRIVATE SANITARY SEWER
TO SERVE LOT 1
MOBILE MANOR SOUTH ADDITION
WICHITA, KANSAS

PROJ. No. 468-76-285-80000-000-000-008

SHEET 1 OF 4

1/4

ACCESS CONTROL EXCEPT FOR TWO OPENINGS

MAC ARTHUR RD.

NW COR. NW 1/4 SEC. 18-28-1E

NE COR NW 1/4 SEC 18-28-1E

CITIES SERVICE PIPELINE EASE.

N 90°00 E 2649.66

662.42'

6" Continental Pipeline

10" Cities Service Pipeline (KGS)

20' LANDSCAPING STRIP ADJACENT TO EASEMENT

18,200 S.F.

15,700 S.F.

MAIL BOX AREA

331.21'

12" AC Water Line

Cities Service Gas Co Ease

10" Cities Service Pipeline

10' MOBE EASE MISC. 386 PG 331

S 0°02'10" E

MERIDIAN

S 0°01'45" E

"UNPLATTED"

N 0°08'21" W 1324.91'

1274.91

661.88'

overhead electric

RECREATION AND OPEN AREA 104,025 S.F.

RECREATION AND OPEN AREA 28,500 S.F.

RECREATION AND OPEN AREA 28,500 S.F.

RESERVE A

RECREATION AND OPEN AREA

LATERAL I

LAT. 1

LAT. 2

LAT. 3

LAT. 4

F.L. = 84.58 DEPTH = 10.0

COMPLETE ACCESS CONTROL

F.L. = 84.25 DEPTH = 9.4 ±

F.L. = 83.92 DEPTH = 9.6 ±

BENNETT AVE.

12" San. Sewer

N89°59'16"W 962.79'±

"SILVER SPUR SECOND ADDITION"

1" = 100'

TOPO MADE JANUARY, 1983

PRIVATE SANITARY SEWER EXTENSION

MOBILE MANOR SOUTH

SCALE =
1" = 50' HORIZONTAL
1" = 5' VERTICAL

SHEET 3 OF 4

3/4

PRIVATE SANITARY SEWER EXTENSION

MOBILE MANOR SOUTH

SCALE =
1" = 50' HORIZONTAL
1" = 5' VERTICAL

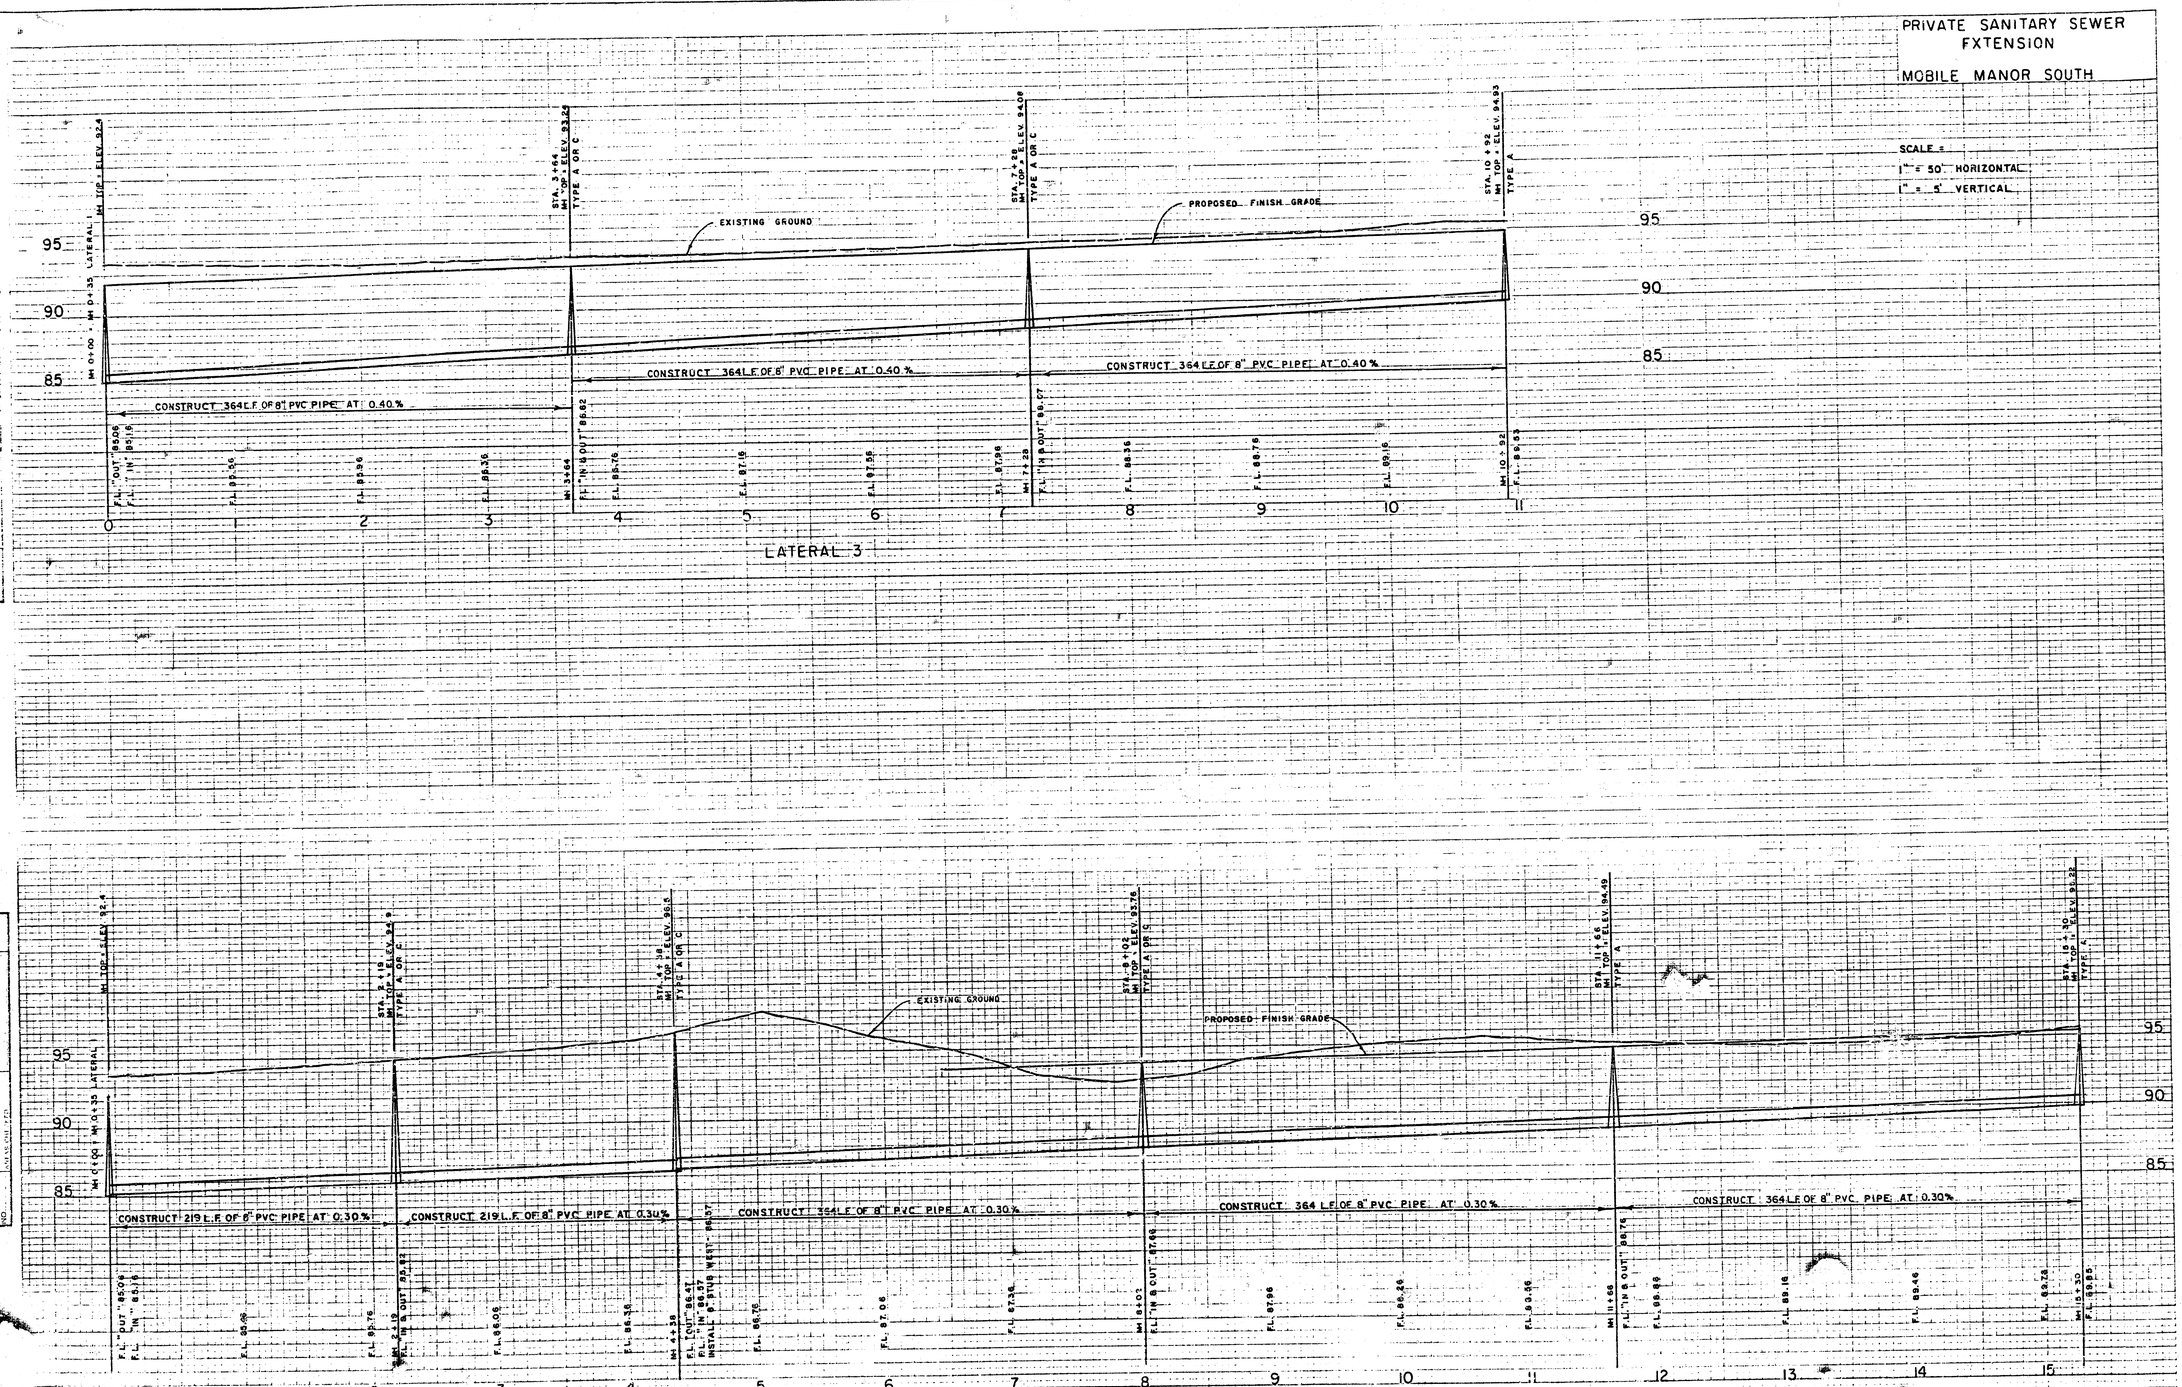

SHEET 4 OF 4 4/4