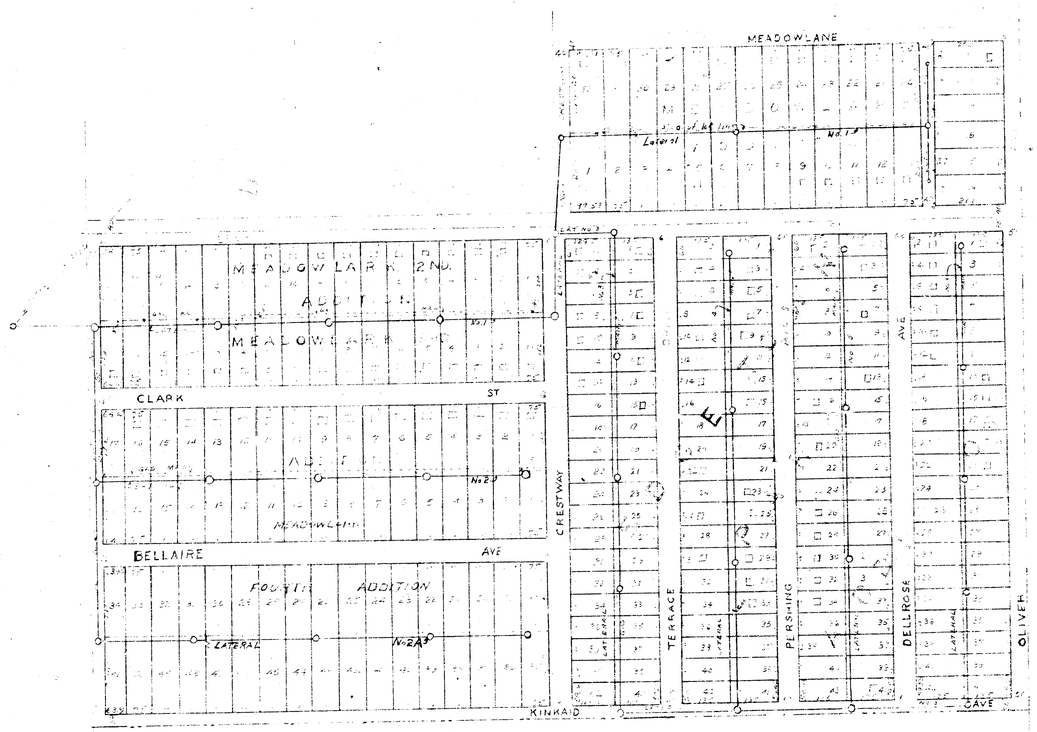

MAP
SHOWING LOCATION O
FOR
EDGETOWN AND MEADO
ADDITIONS

F. E DEVLIN CONSULTING
W. CHICAGO, MASS.

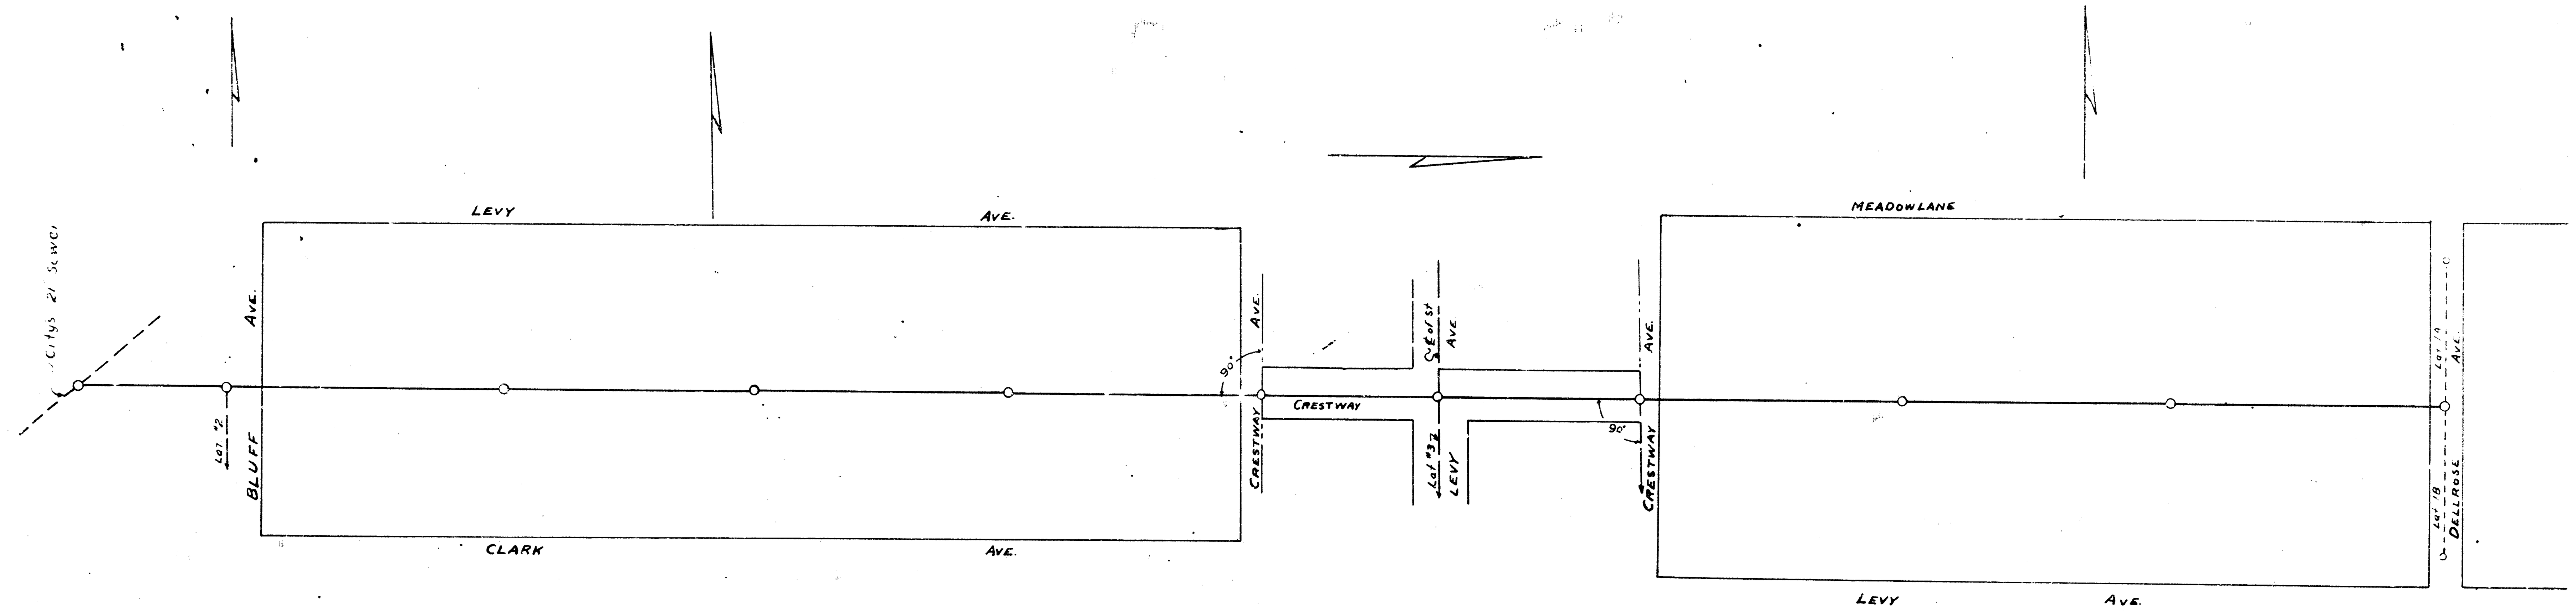

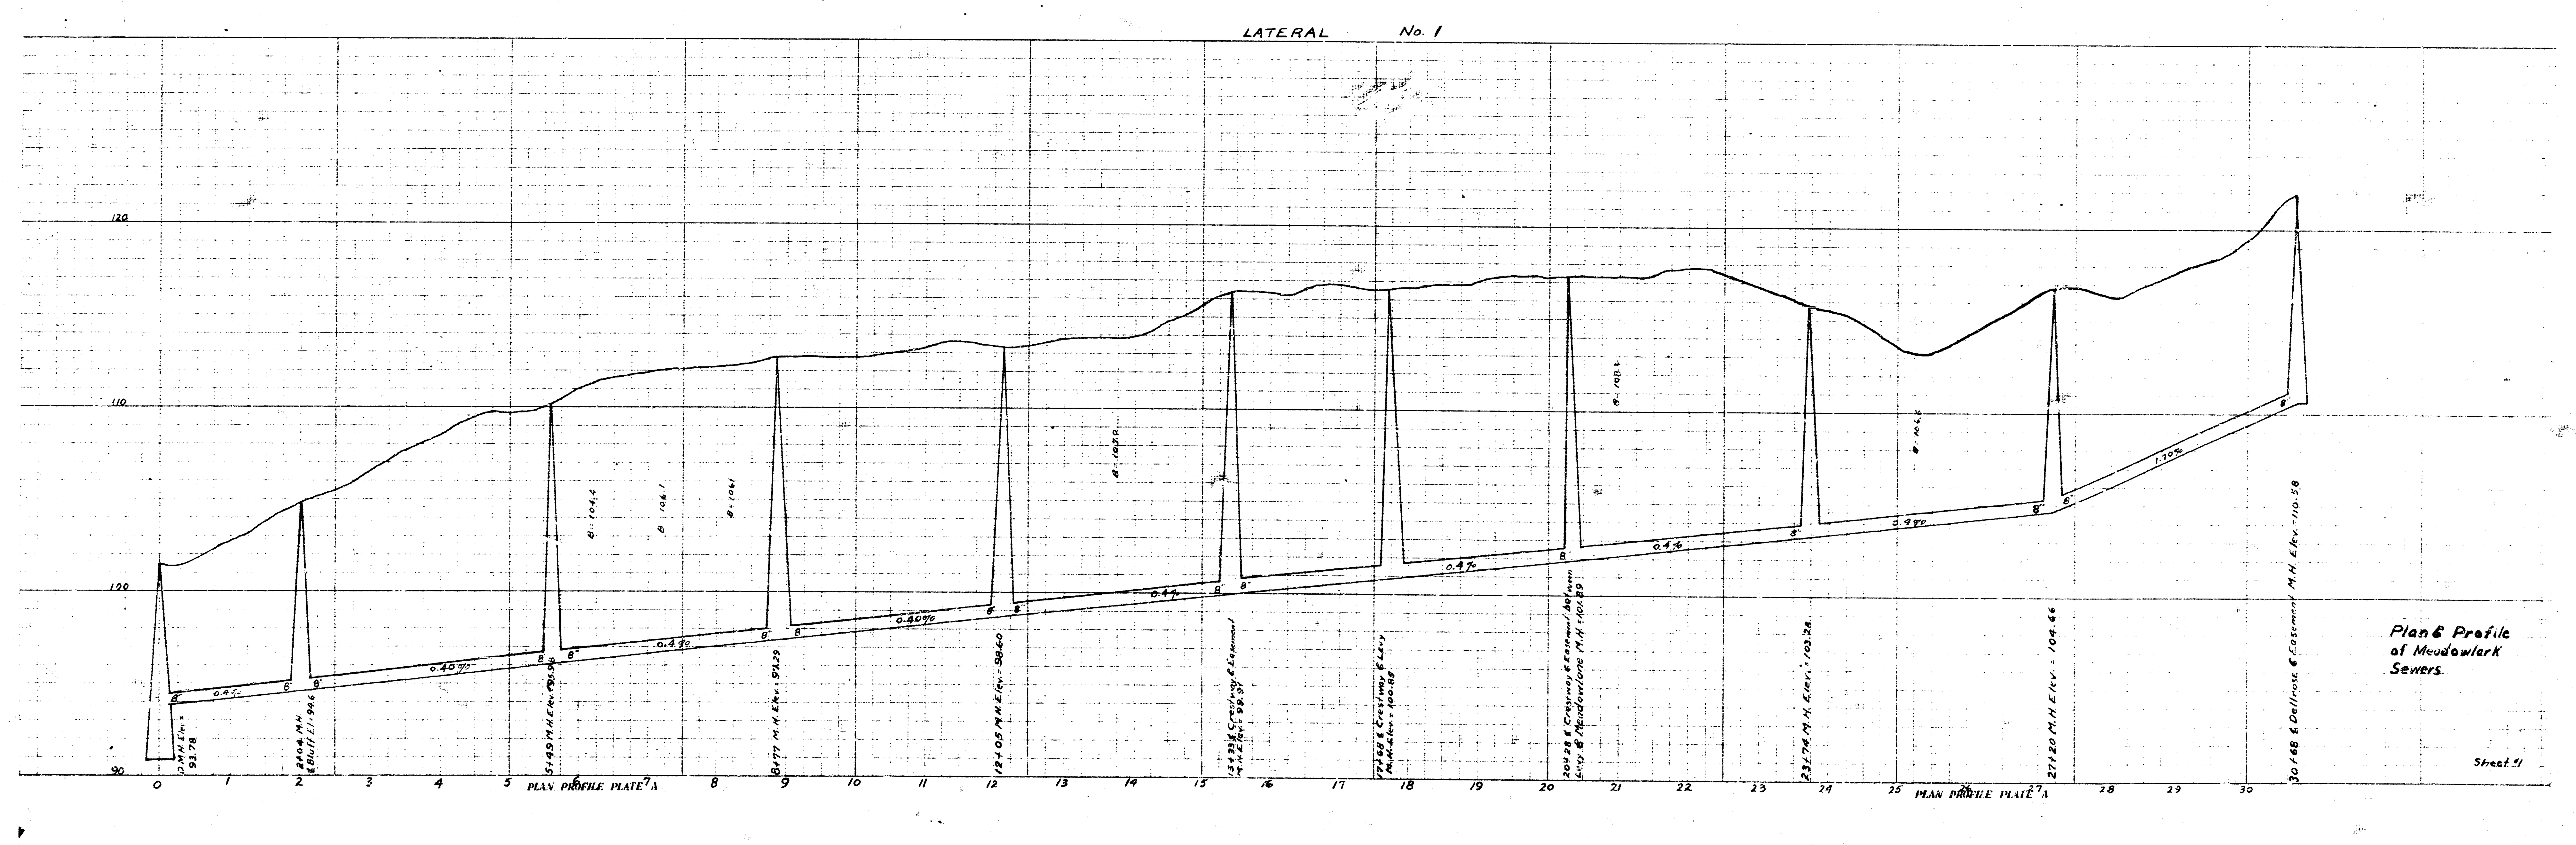

Plan & Profile
of Meadowlark
Sewers.

Sheet 4

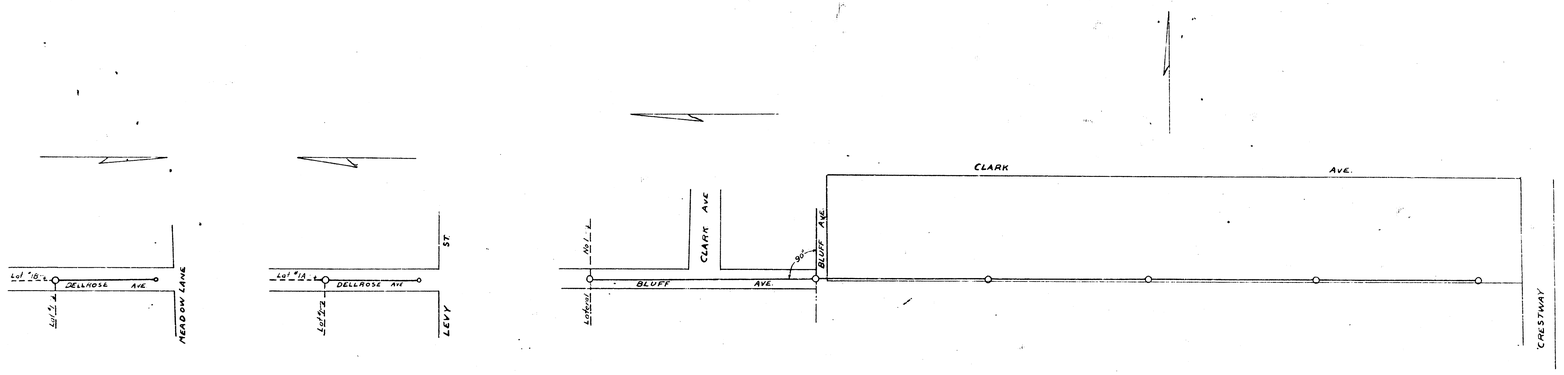

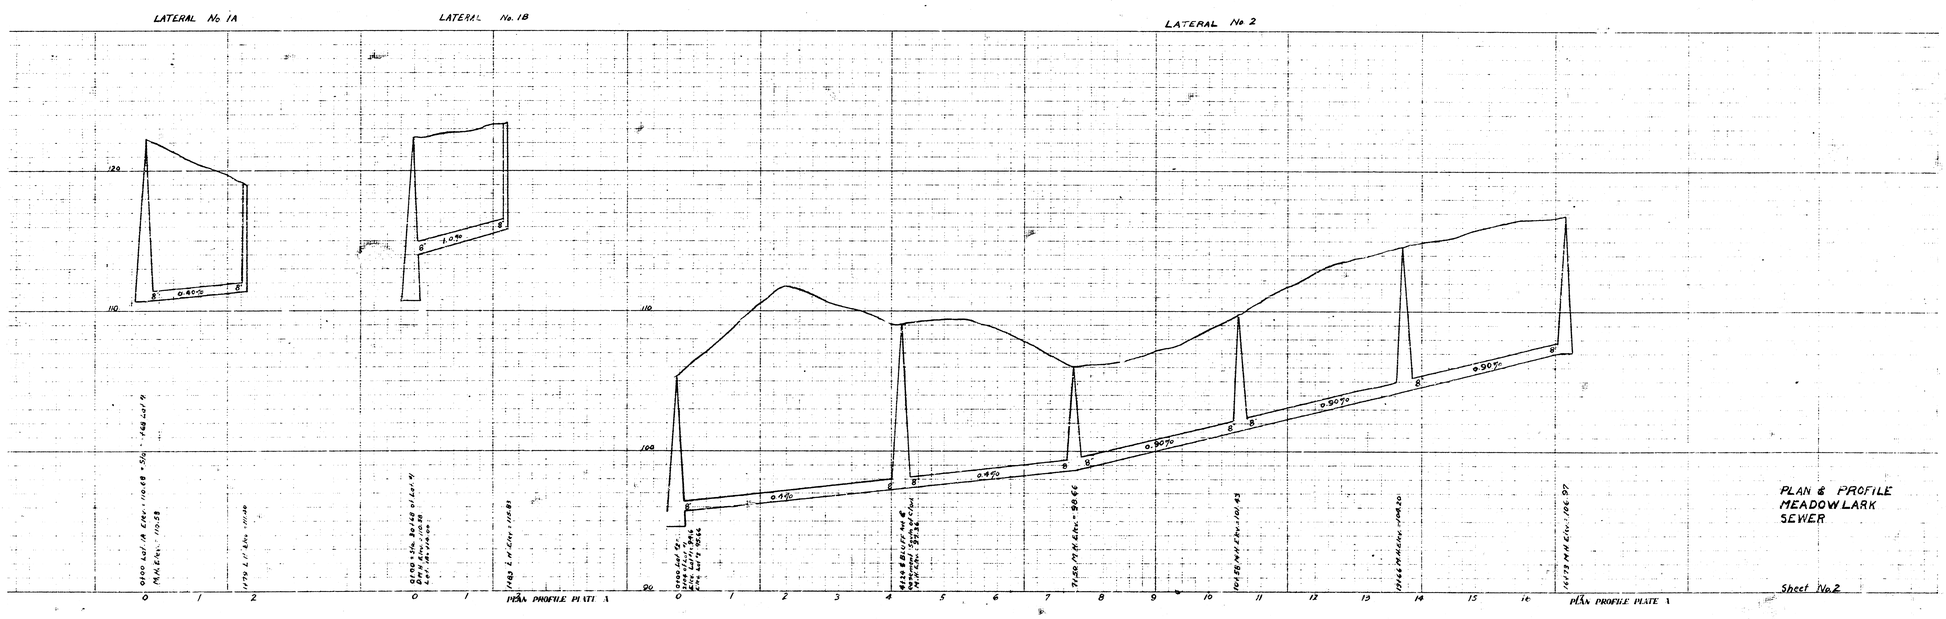

PLAN & PROFILE
MEADOWLARK
SEWER

Sheet No. 2

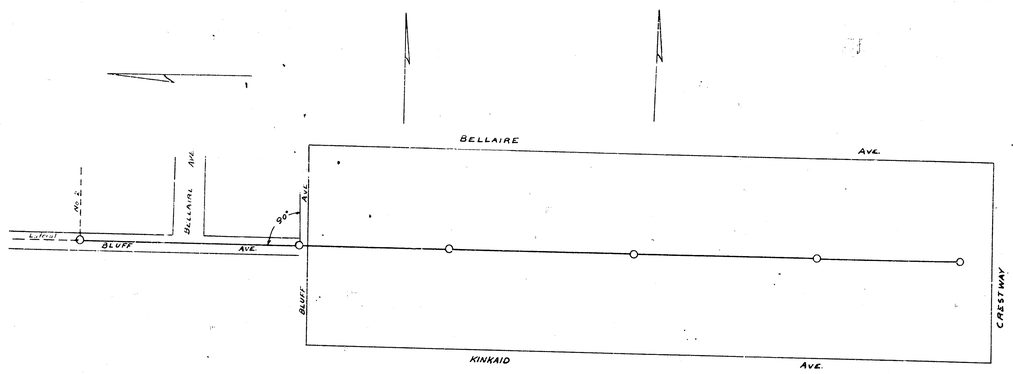

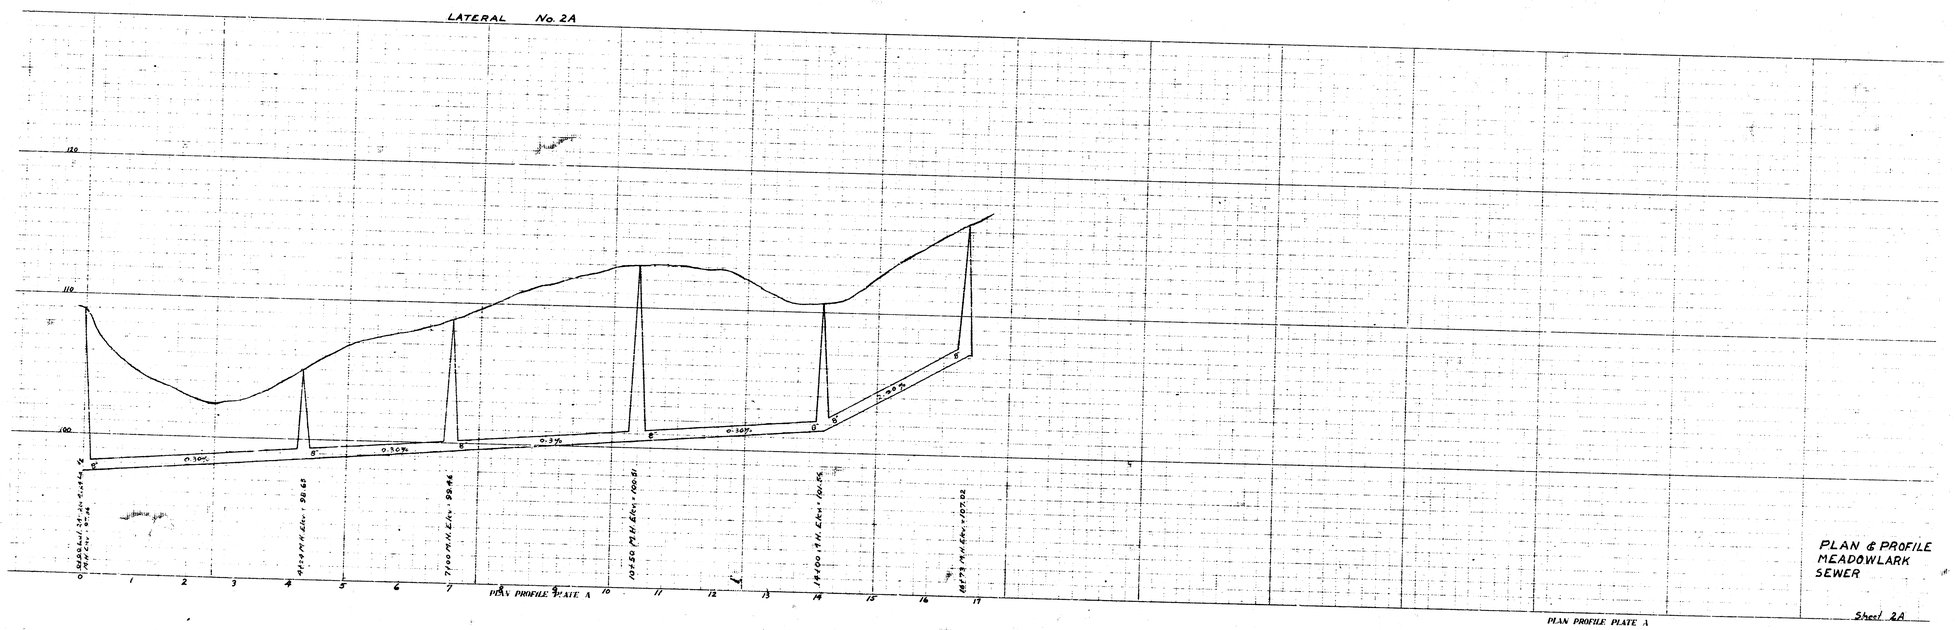

PLAN & PROFILE
MEADOWLARK
SEWER

Sheet 2A

PLAN PROFILE PLATE A

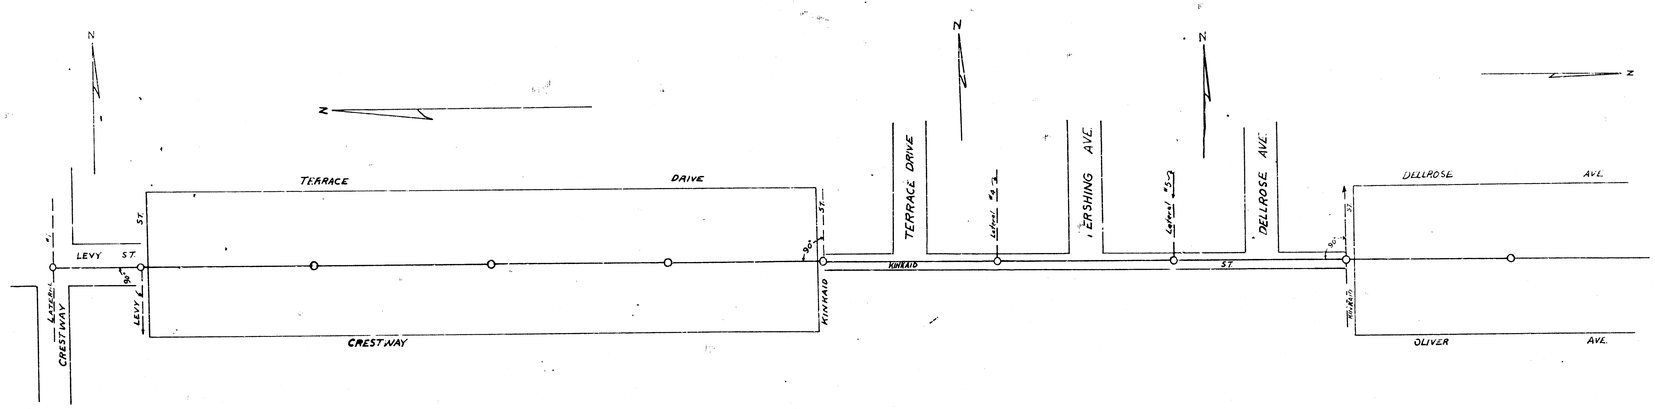
N
TERRACE DRIVE
LEVY ST.
LEVY ST.
CREST WAY
CREST WAY
KINKAID ST.
TERRACE DRIVE
PERSHING AVE.
DELLROSE AVE.
DELLROSE AVE.
OLIVER AVE.

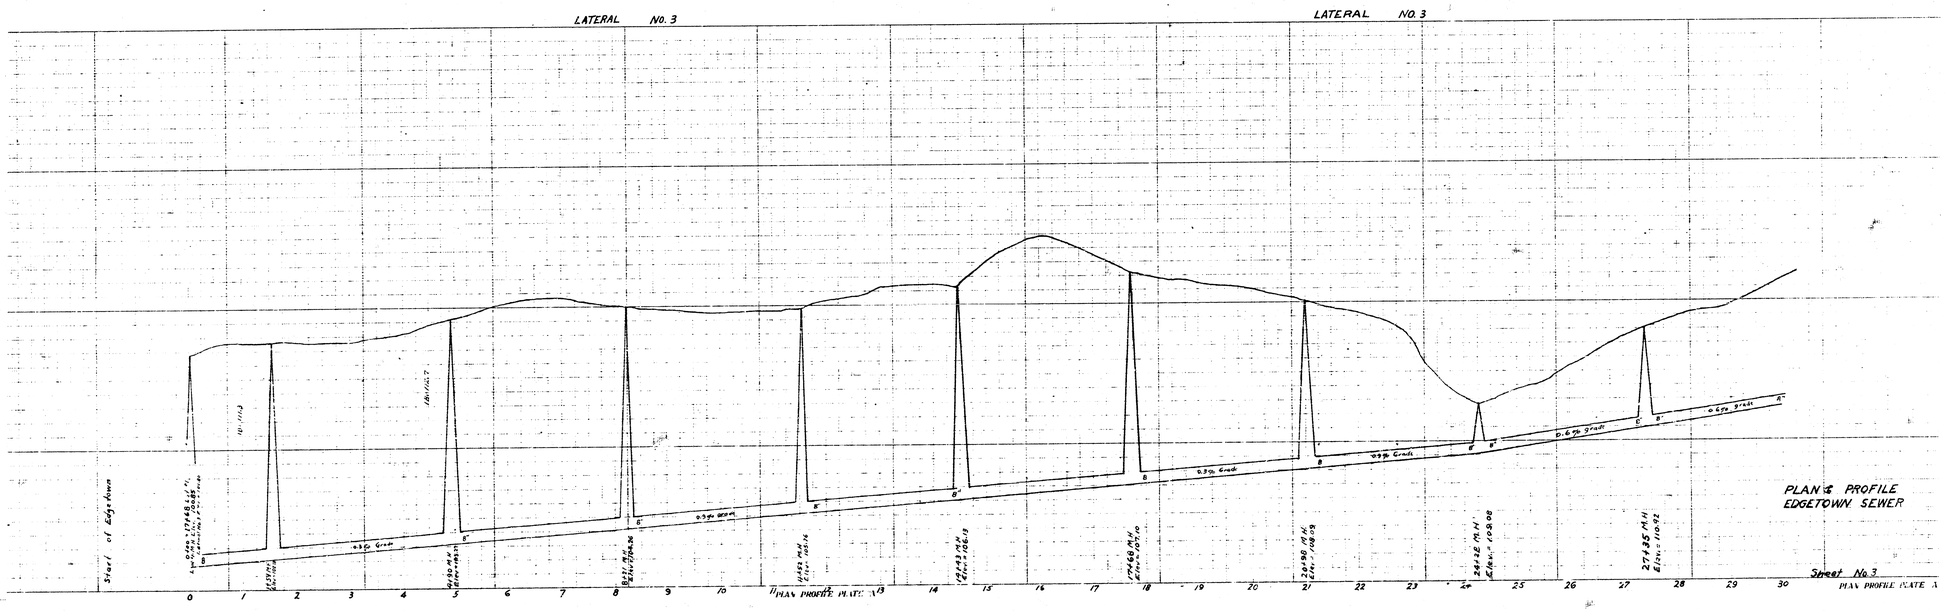
LATERAL NO. 3
LATERAL NO. 3
Sheet of Edgetown
0.35% Grade
0.35% Grade
0.35% Grade
0.35% Grade
0.6% Grade
0.6% Grade
PLAN & PROFILE
EDGETOWN SEWER
Sheet No. 3
PLAN PROFILE PLATE A

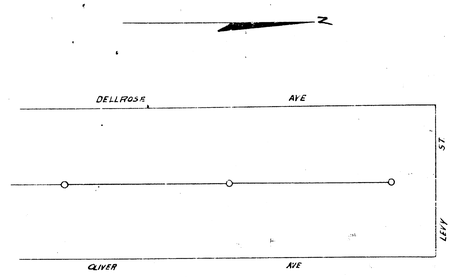

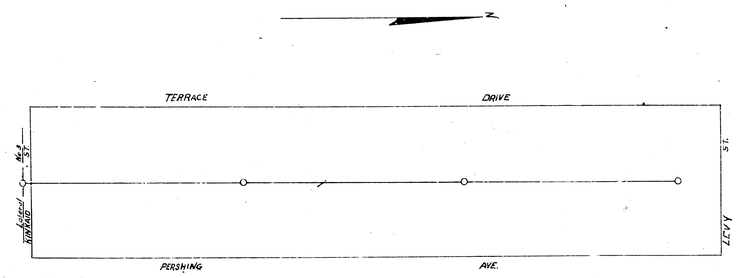

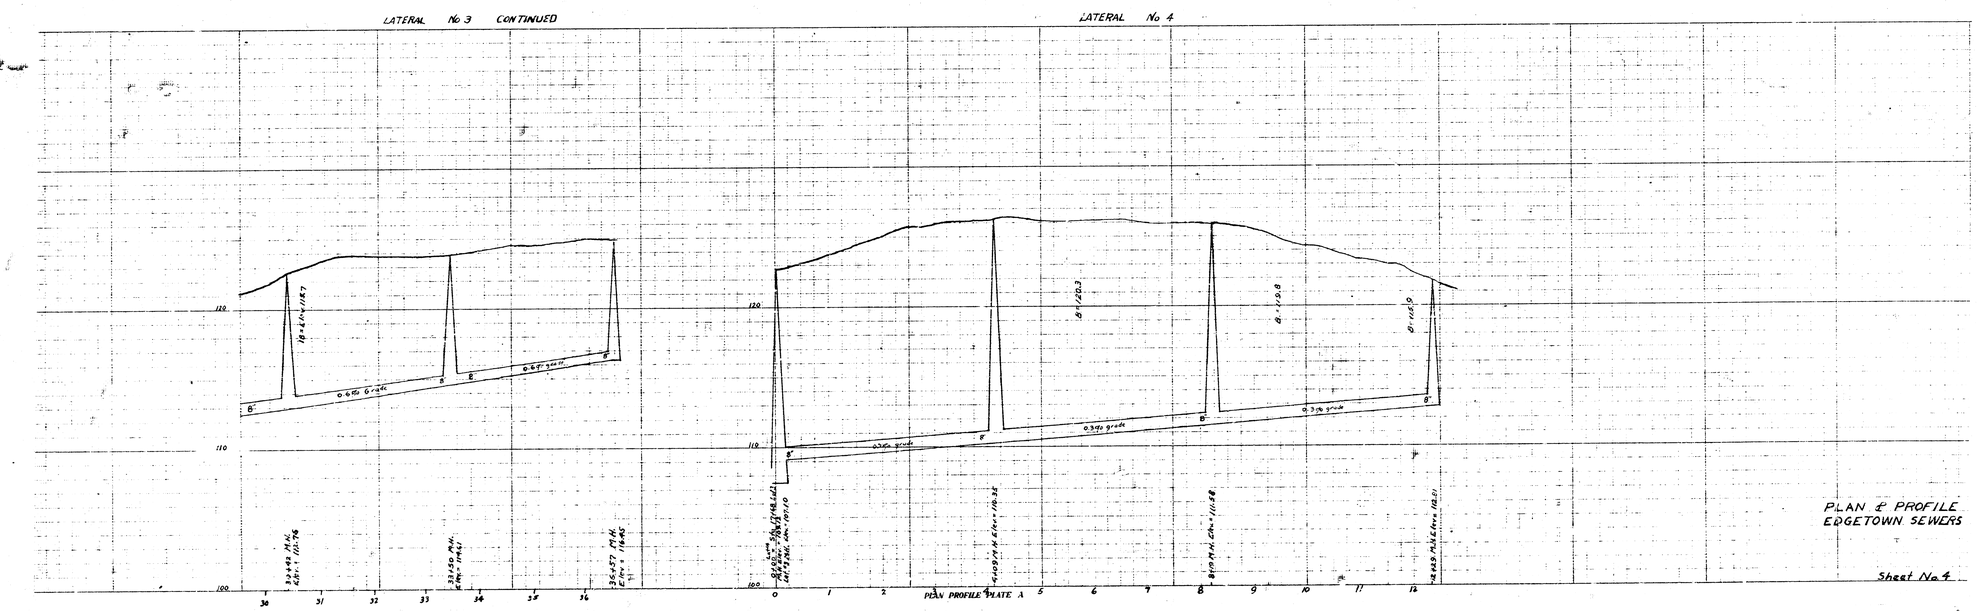

PLAN & PROFILE
EDGETOWN SEWERS

Sheet No 4

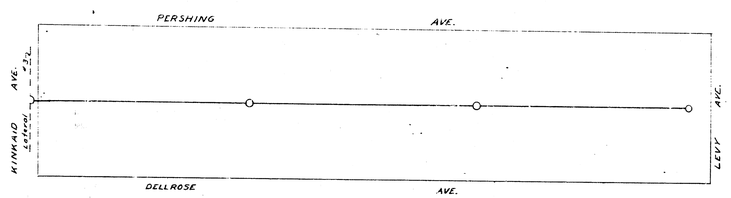

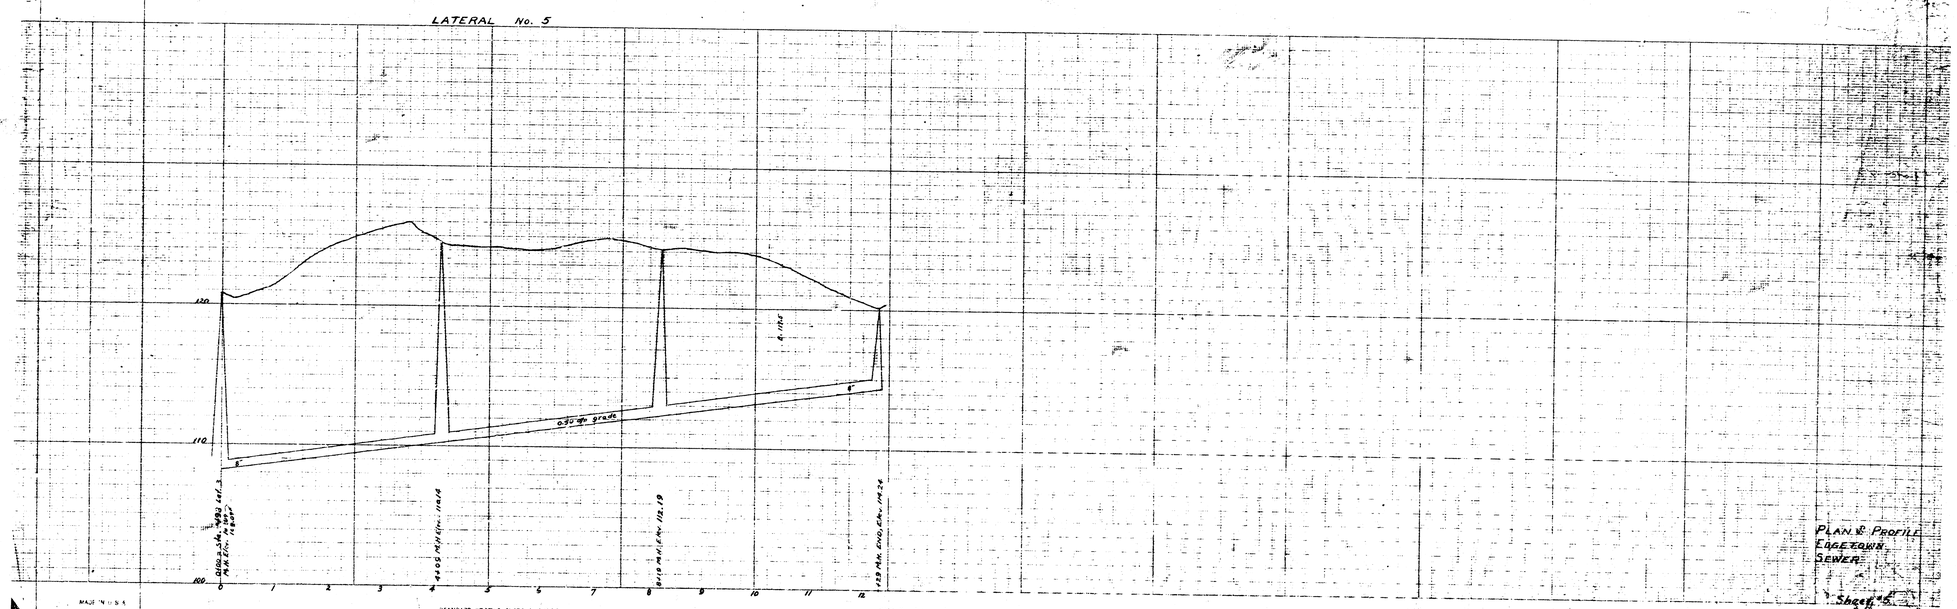

PLAN & PROFILE
EDGETOWN
SEWER

Sheet #5

MADE IN U.S.A.
STANDARD PROFILE PLATE A. 4 X 20
KEUFFEL & ESSER CO. NEW YORK