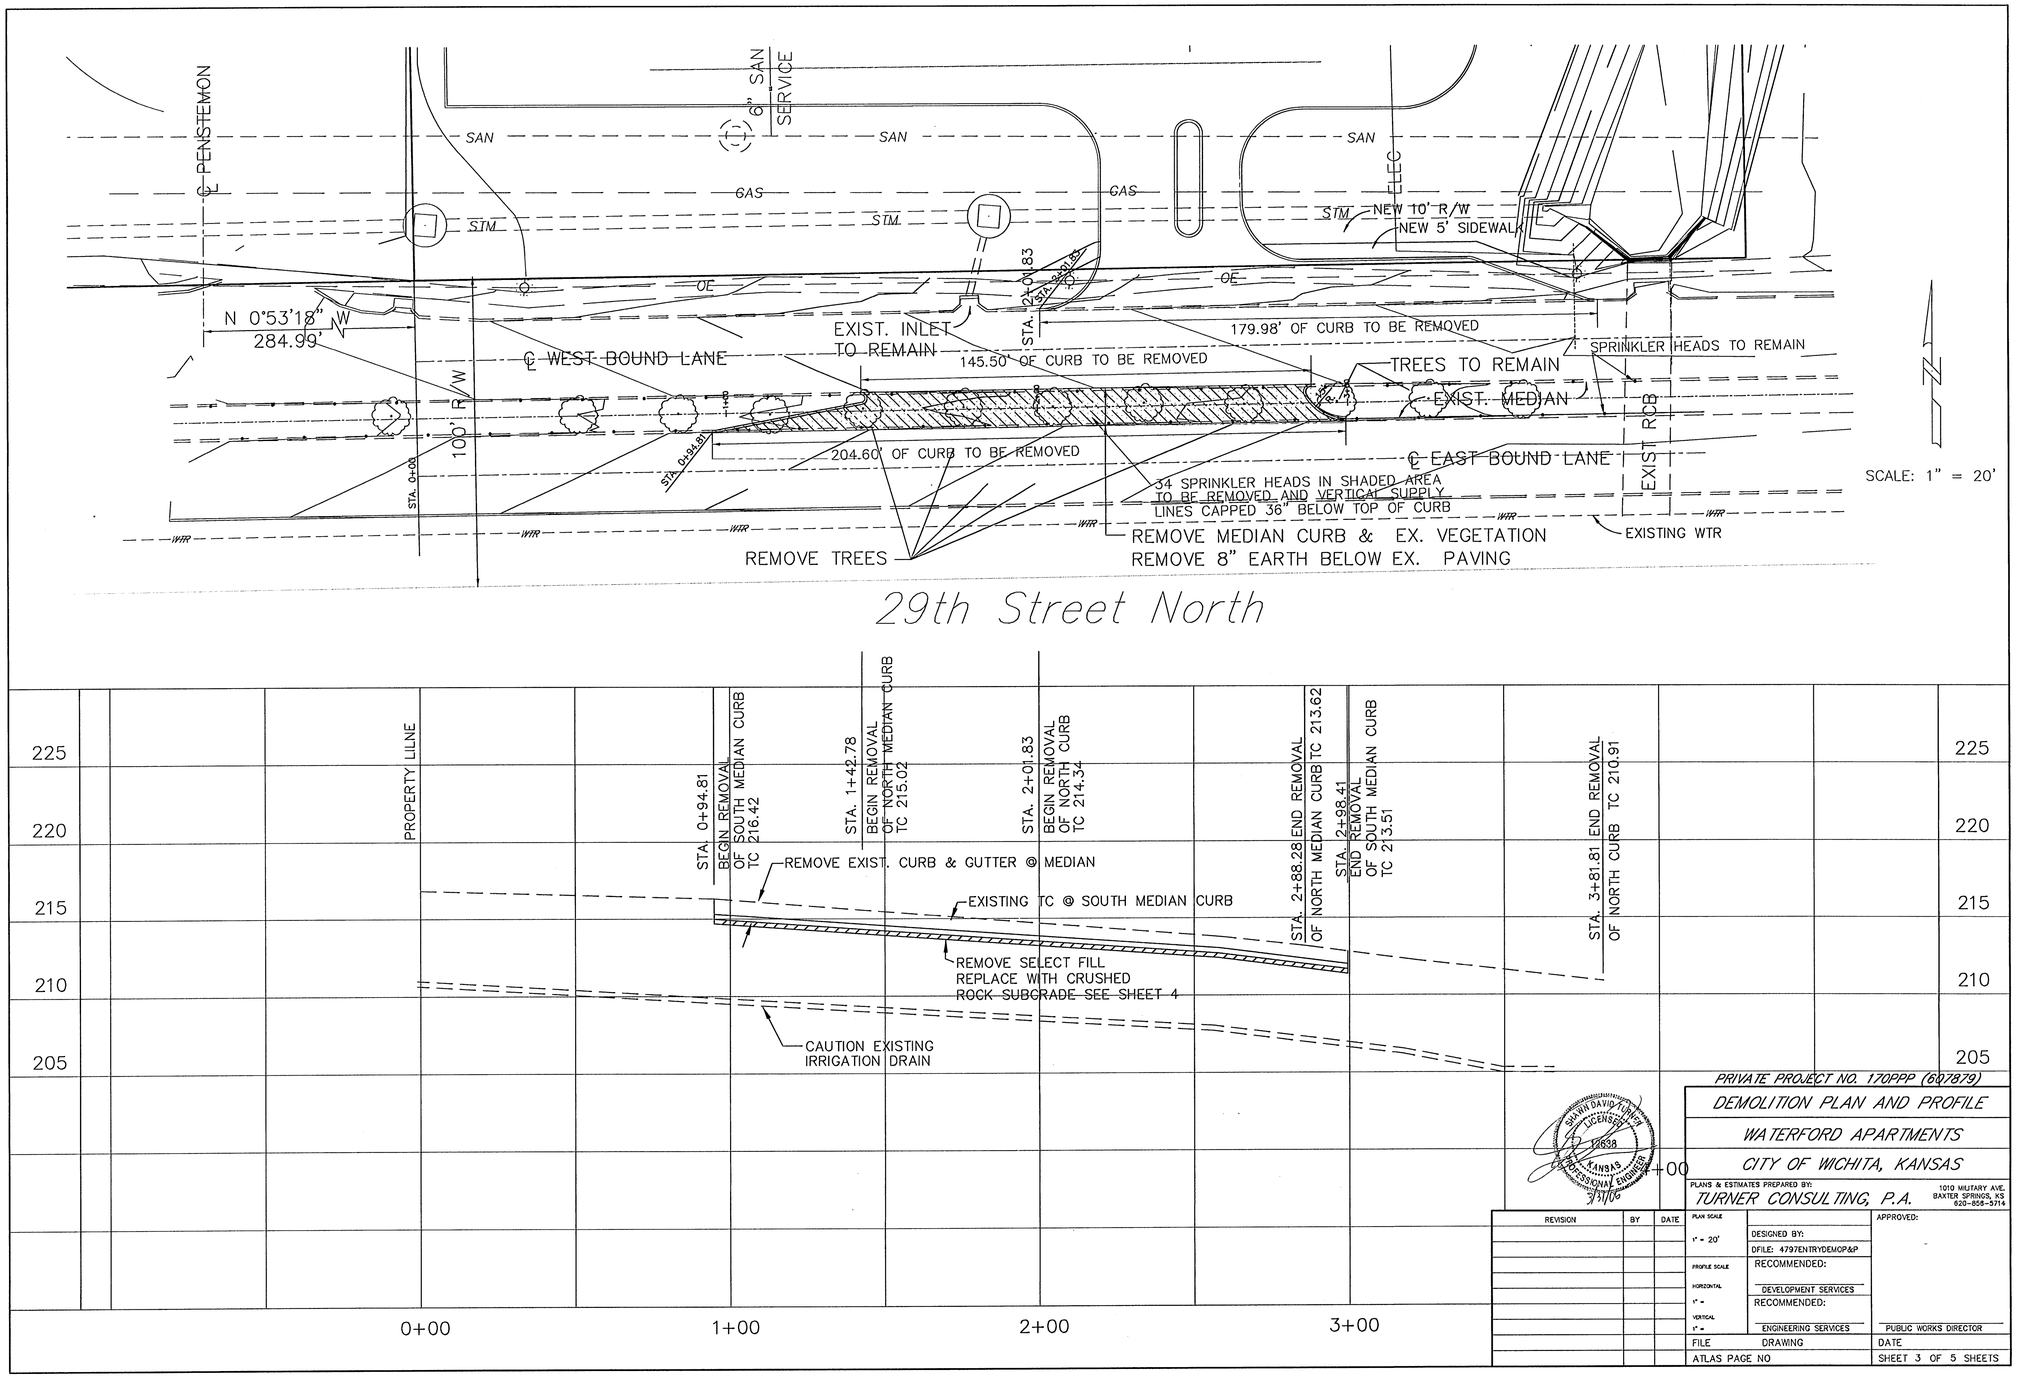

PRIVATE PROJECT NO. 170PPP (607879)

DEMOLITION PLAN AND PROFILE

WATERFORD APARTMENTS

CITY OF WICHITA, KANSAS

SHAWN DAVID TURNER LICENSED 12838 KANSAS PROFESSIONAL ENGINEER 3/31/06

PLANS & ESTIMATES PREPARED BY:
TURNER CONSULTING, P.A.
1010 MILITARY AVE.
BAXTER SPRINGS, KS
620-856-3714

REVISION	BY	DATE

PLAN SCALE 1" = 20'
PROFILE SCALE HORIZONTAL 1" = VERTICAL 1" =
DESIGNED BY:
DFILE: 4797ENTRYDEMOP&P
RECOMMENDED: DEVELOPMENT SERVICES
RECOMMENDED: ENGINEERING SERVICES
APPROVED: PUBLIC WORKS DIRECTOR
FILE DRAWING
DATE
ATLAS PAGE NO
SHEET 3 OF 5 SHEETS