

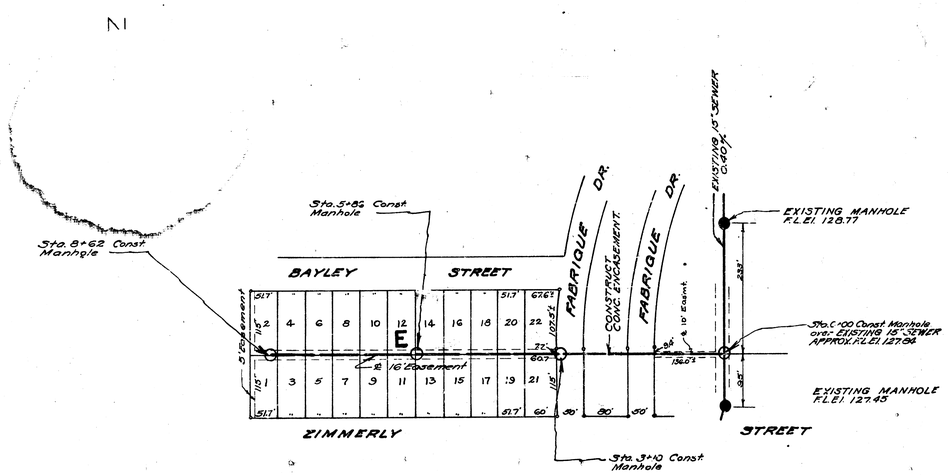


B.M. "M" in Mueller Fire Hydrant N.W. Cor. Zimmerly & Waverly El. 145.90

B.M. S Rim of Manhole 233' N. Sta. 0+00 El. 137.37

B.M. N Rim of Manhole 35' S. Sta. 0+00 El. 137.66

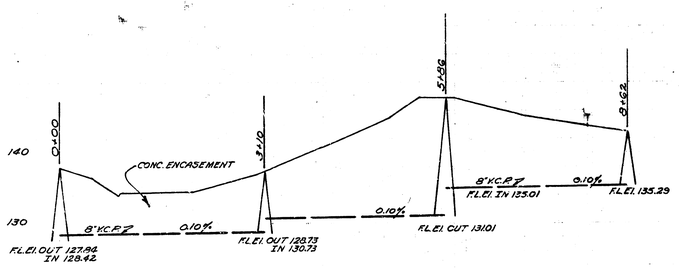

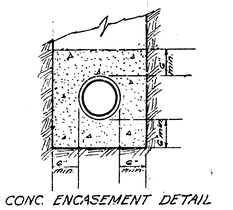

CONC. ENCASEMENT DETAIL

Date 10/29/51
Drawn by J.L.K.
Checked by
Note Book No. S-4


Subm. 3. W.I.S.

LAT. 5 ~~WATER~~

CITY OF WICHITA KANSAS

L.K. WHITE CITY ENGINEER

Proj. No. C 21-59

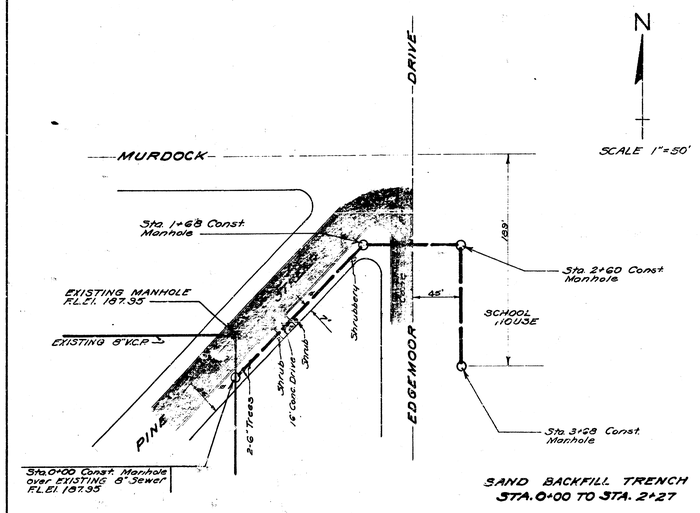


SAND BACKFILL TRENCH STA. 0+00 TO STA. 2+27

B.M. "G" in Globe S.W. Corner Stm & Edgemoor [illegible] 204.42

B.M. S Rim Manhole 38' N Sta. 0+00 El. 199.53

SCALE 1" = 80' Horiz.
1" = 8' Vert
NOTE BOOK NO. M-16

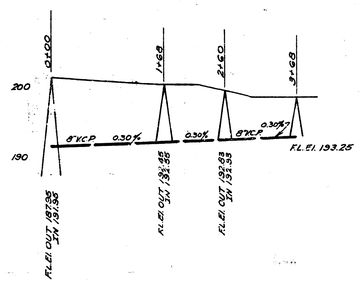

LAT.

CITY OF WICHITA KANSAS

L.K. WHITE CITY ENGINEER

Proj. No. (Private Job)

11/8/51