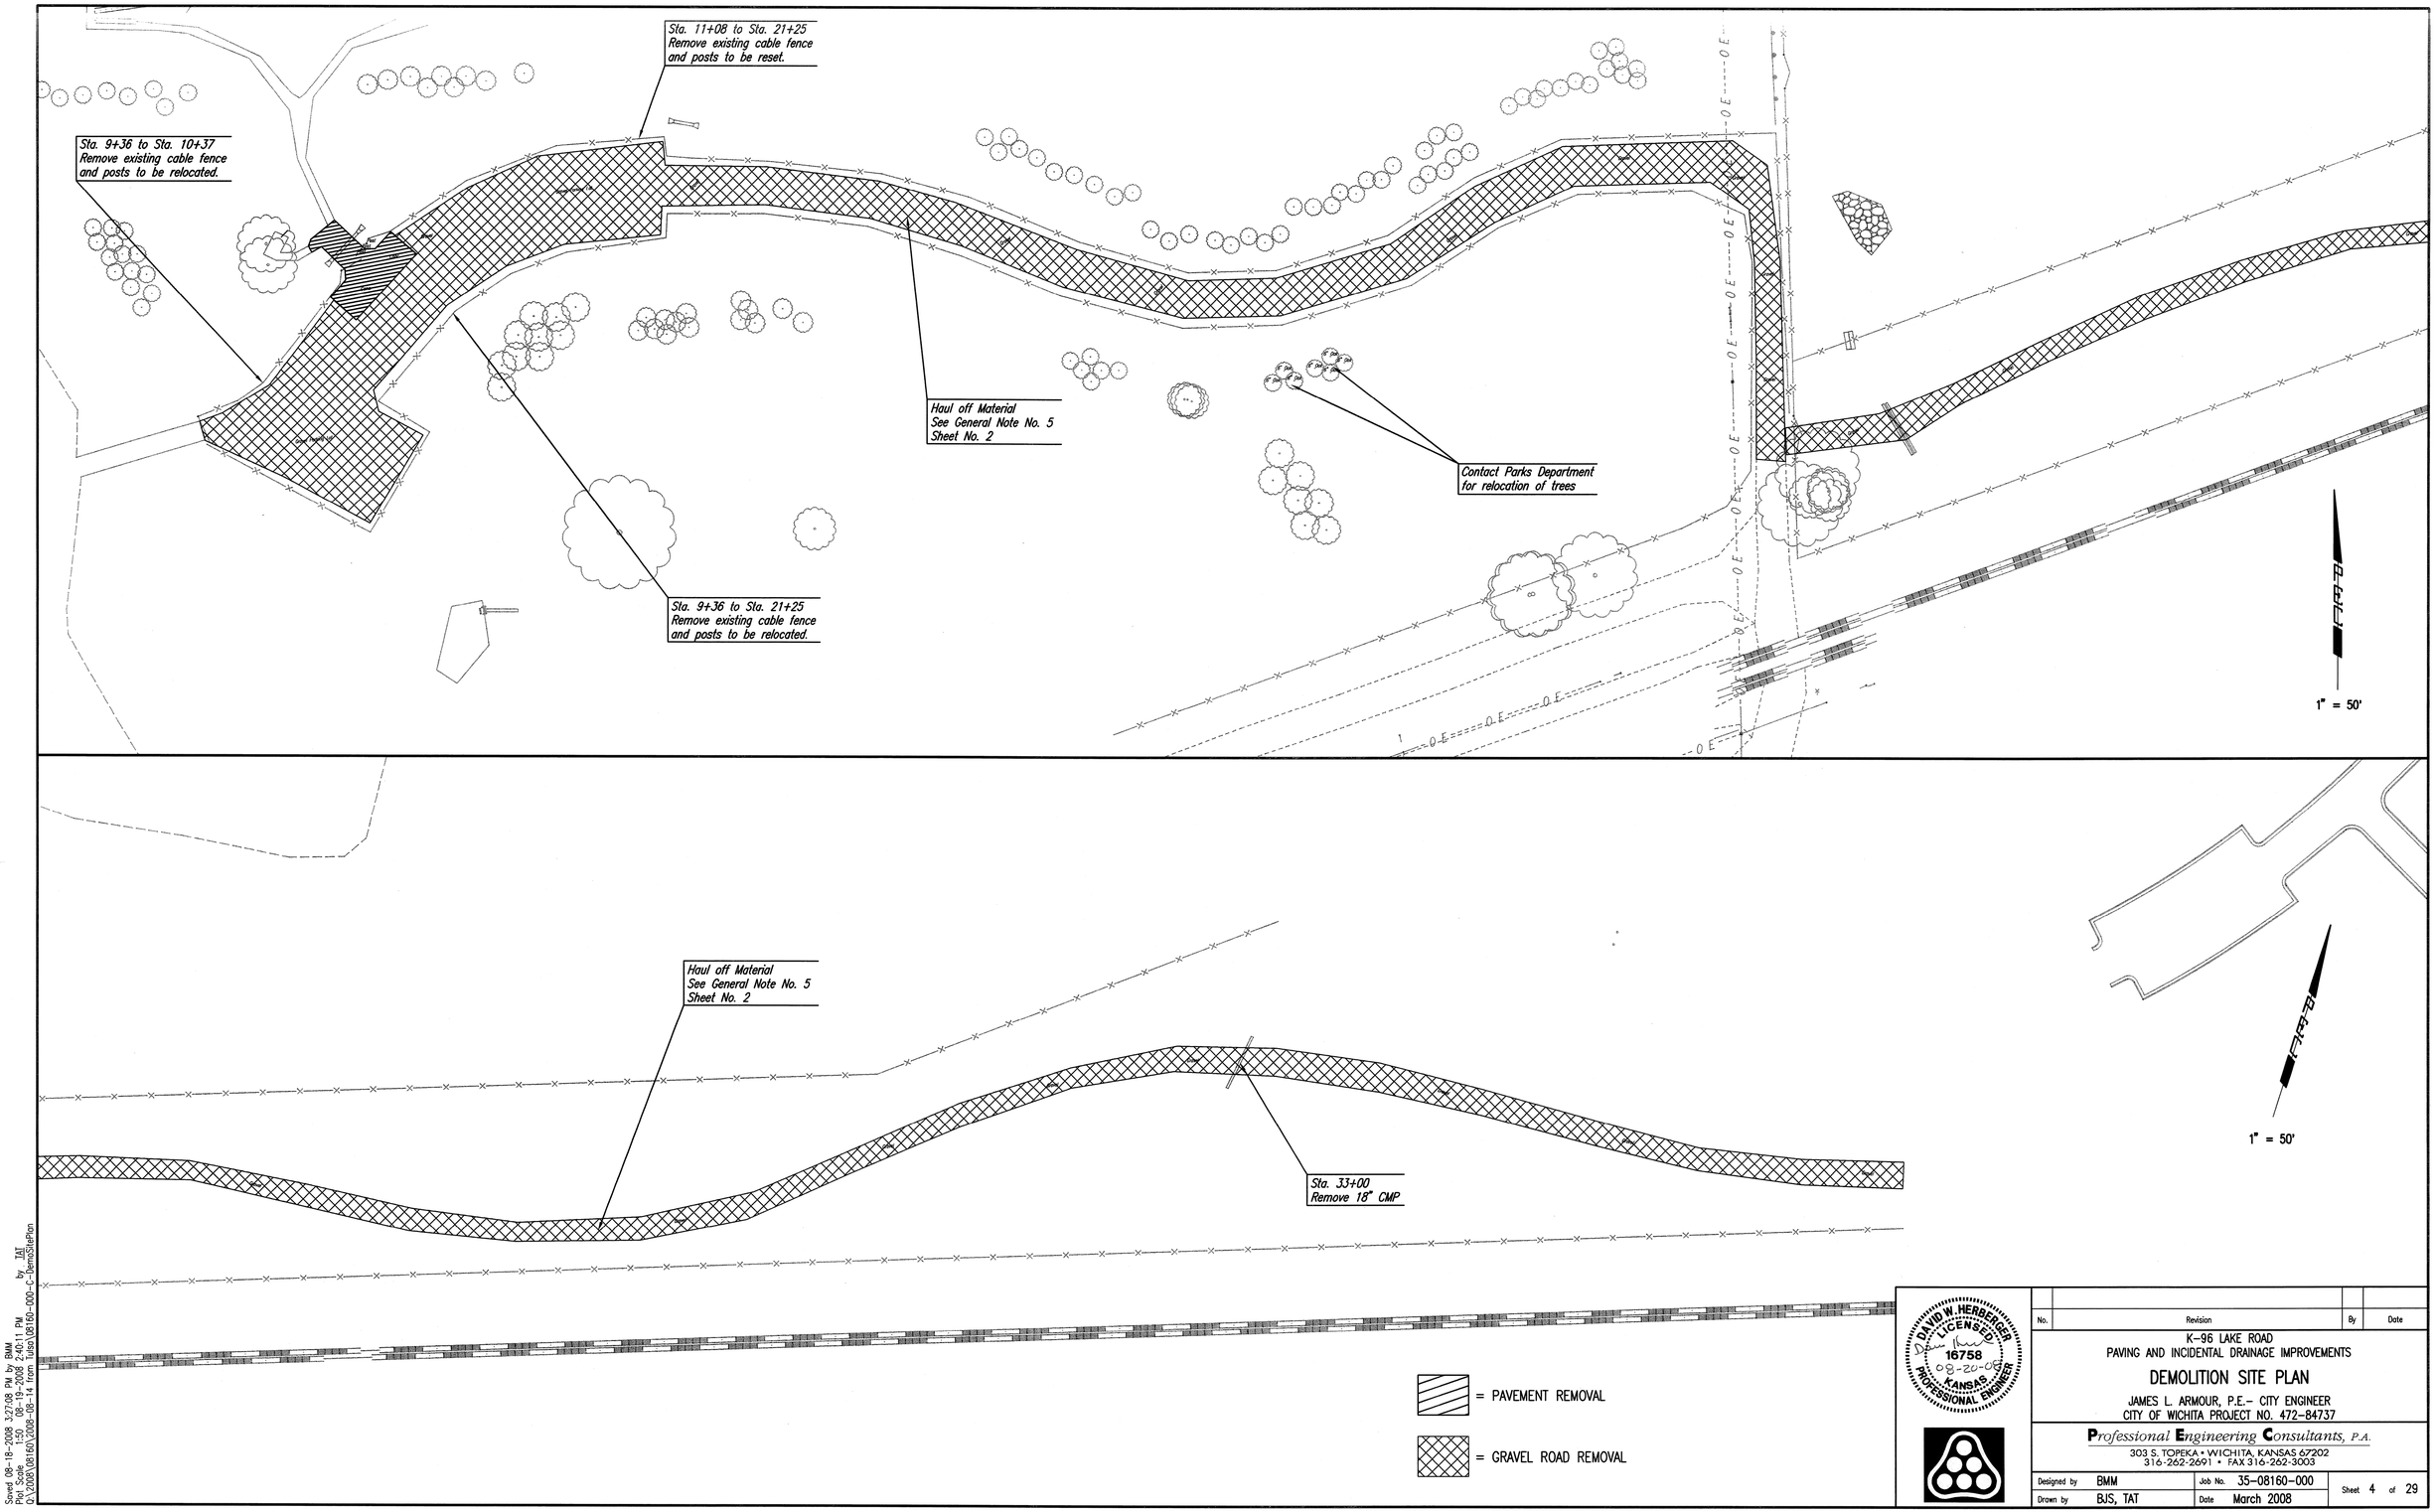

DAVID W. HERBERGER
LICENSED
16758
08-20-08
KANSAS
PROFESSIONAL ENGINEER

No.	Revision	By	Date

K-96 LAKE ROAD
PAVING AND INCIDENTAL DRAINAGE IMPROVEMENTS

DEMOLITION SITE PLAN

JAMES L. ARMOUR, P.E.– CITY ENGINEER
CITY OF WICHITA PROJECT NO. 472-84737

Professional Engineering Consultants, P.A.
303 S. TOPEKA • WICHITA, KANSAS 67202
316-262-2691 • FAX 316-262-3003

Designed by	BMM	Job No.	35-08160-000
Drawn by	BJS, TAT	Date	March 2008

Sheet 4 of 29

Saved 08-18-2008 3:27:08 PM by BMM
Plot Scale 1:50 08-19-2008 2:40:11 PM by TAT
Q:\2008\08160\2008-08-14 from Russ\08160-000-C-DemoSitePlan