FHWA REGION NO.	STATE	PROJECT NUMBER	FISCAL YEAR	SHEET NUMBER	TOTAL SHEETS
		7 KANSAS	-	11	- -

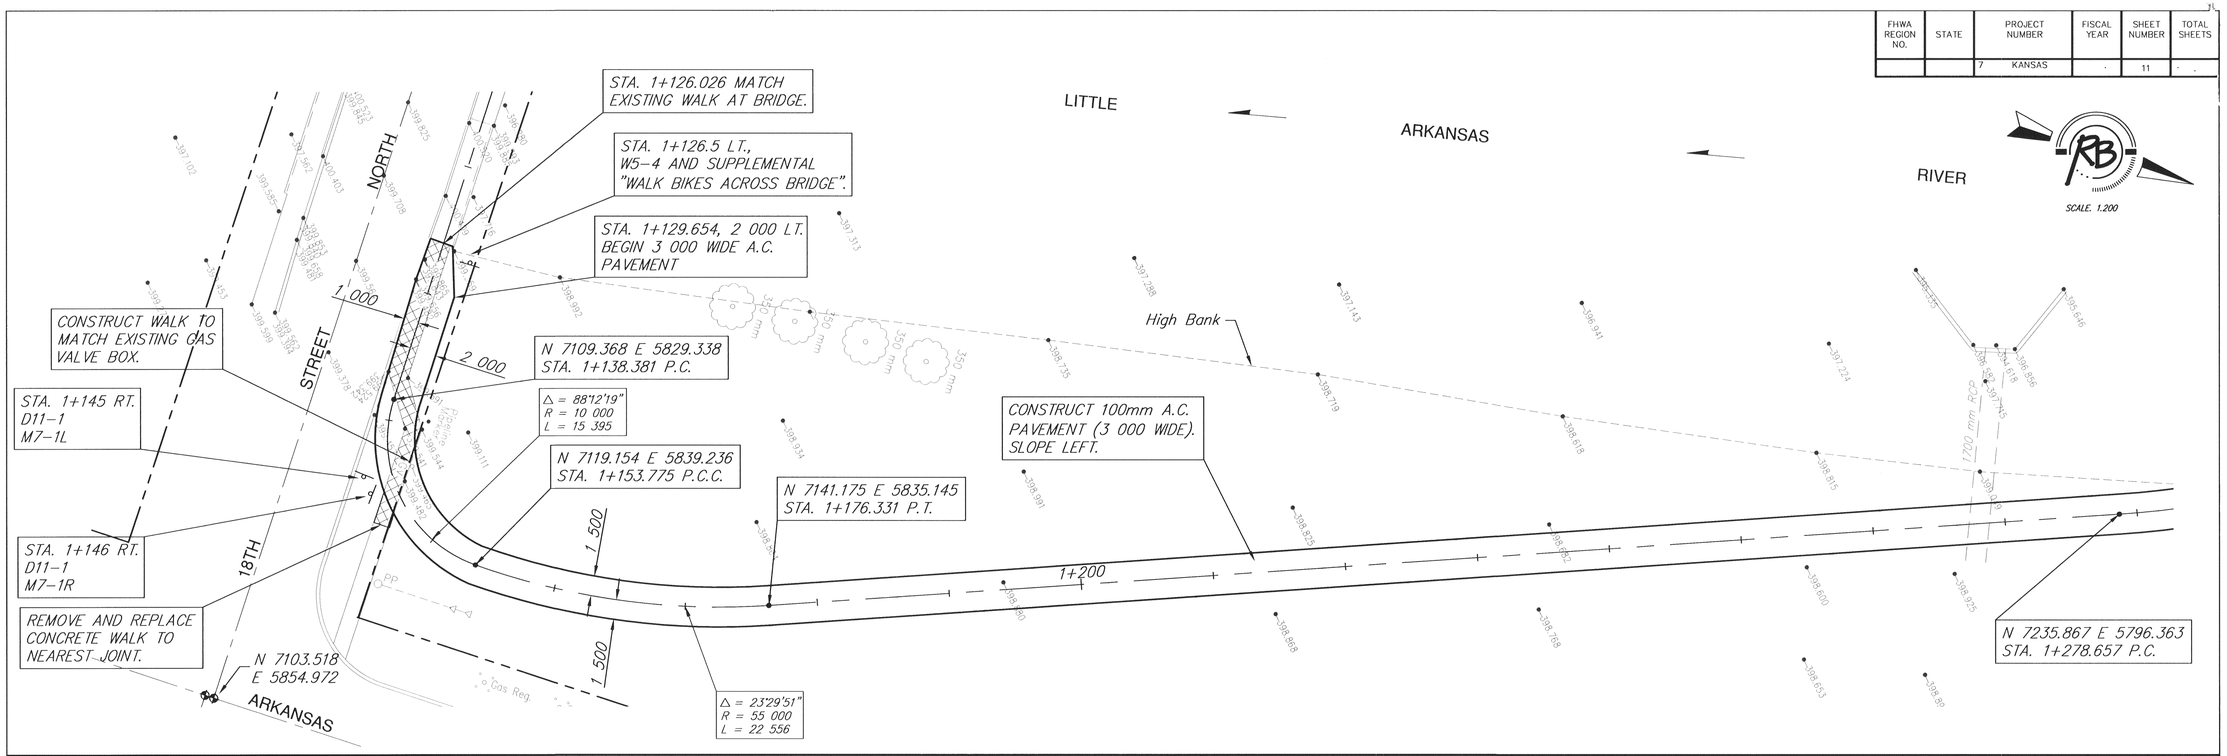

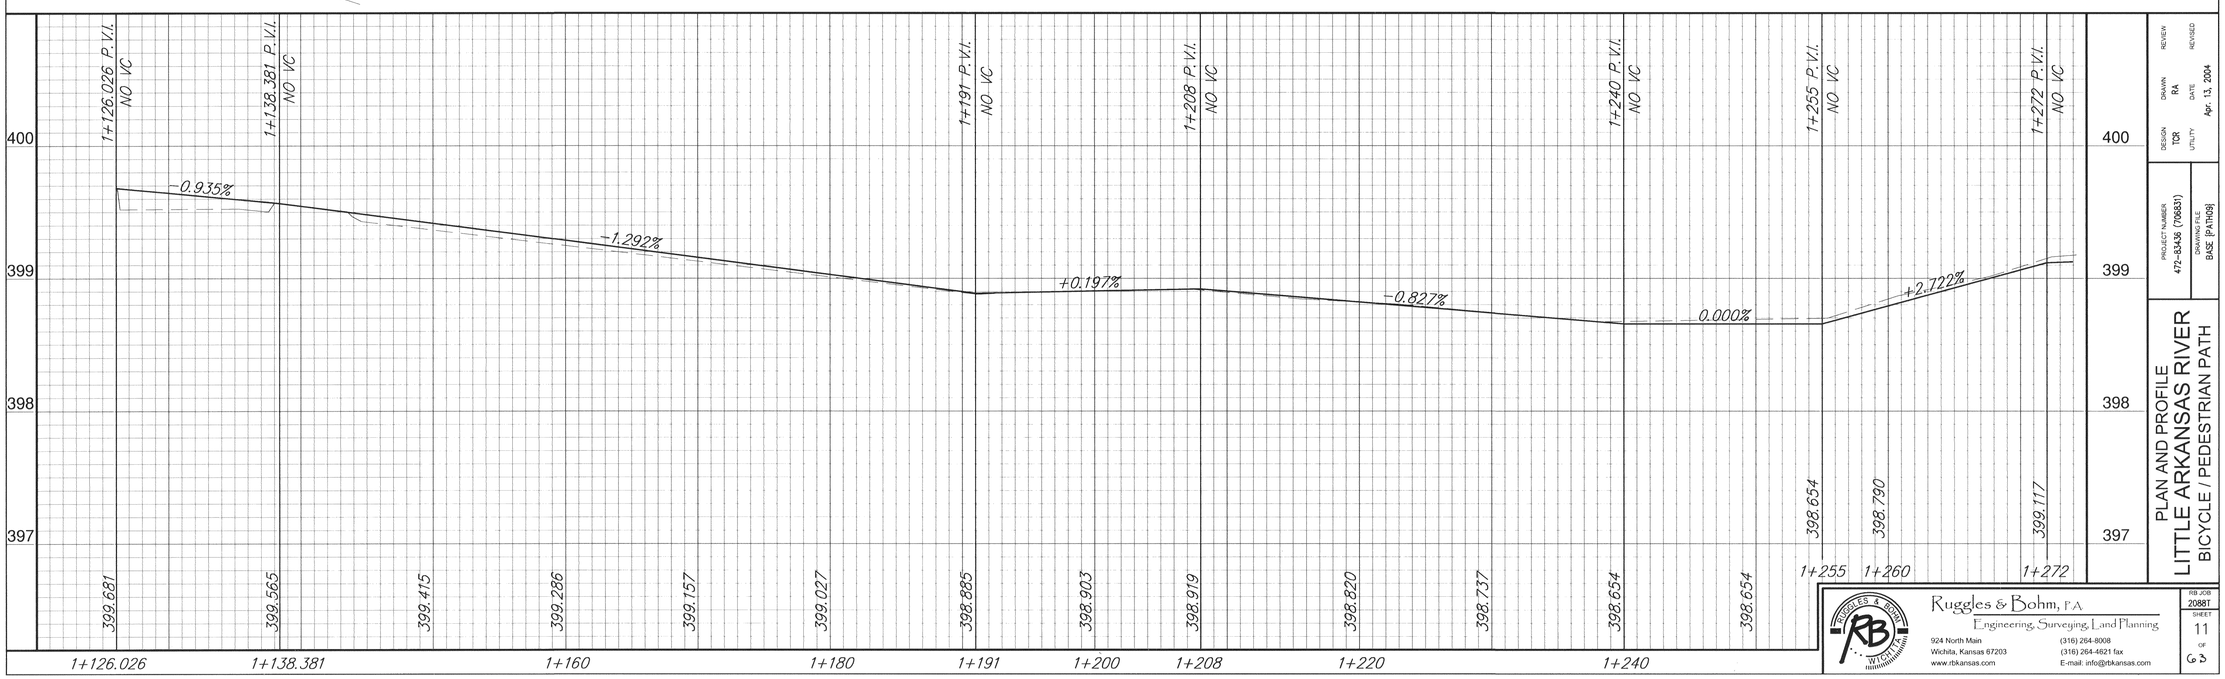

DESIGN	DRAWN	REVIEW
TDR	RA	
UTILITY	DATE	REVISED
	Apr. 13, 2004	

PROJECT NUMBER 472-83436 (706831)

DRAWING FILE BASE [PATH08]

PLAN AND PROFILE
LITTLE ARKANSAS RIVER
BICYCLE / PEDESTRIAN PATH

Ruggles & Bohm, P.A.
Engineering, Surveying, Land Planning
924 North Main
Wichita, Kansas 67203
www.rbkansas.com
(316) 264-8008
(316) 264-4621 fax
E-mail: info@rbkansas.com

RB JOB 2088T

SHEET 11 OF 63