FHWA REGION NO.	STATE	PROJECT NUMBER	FISCAL YEAR	SHEET NUMBER	TOTAL SHEETS
7	KANSAS	.	.	27	.

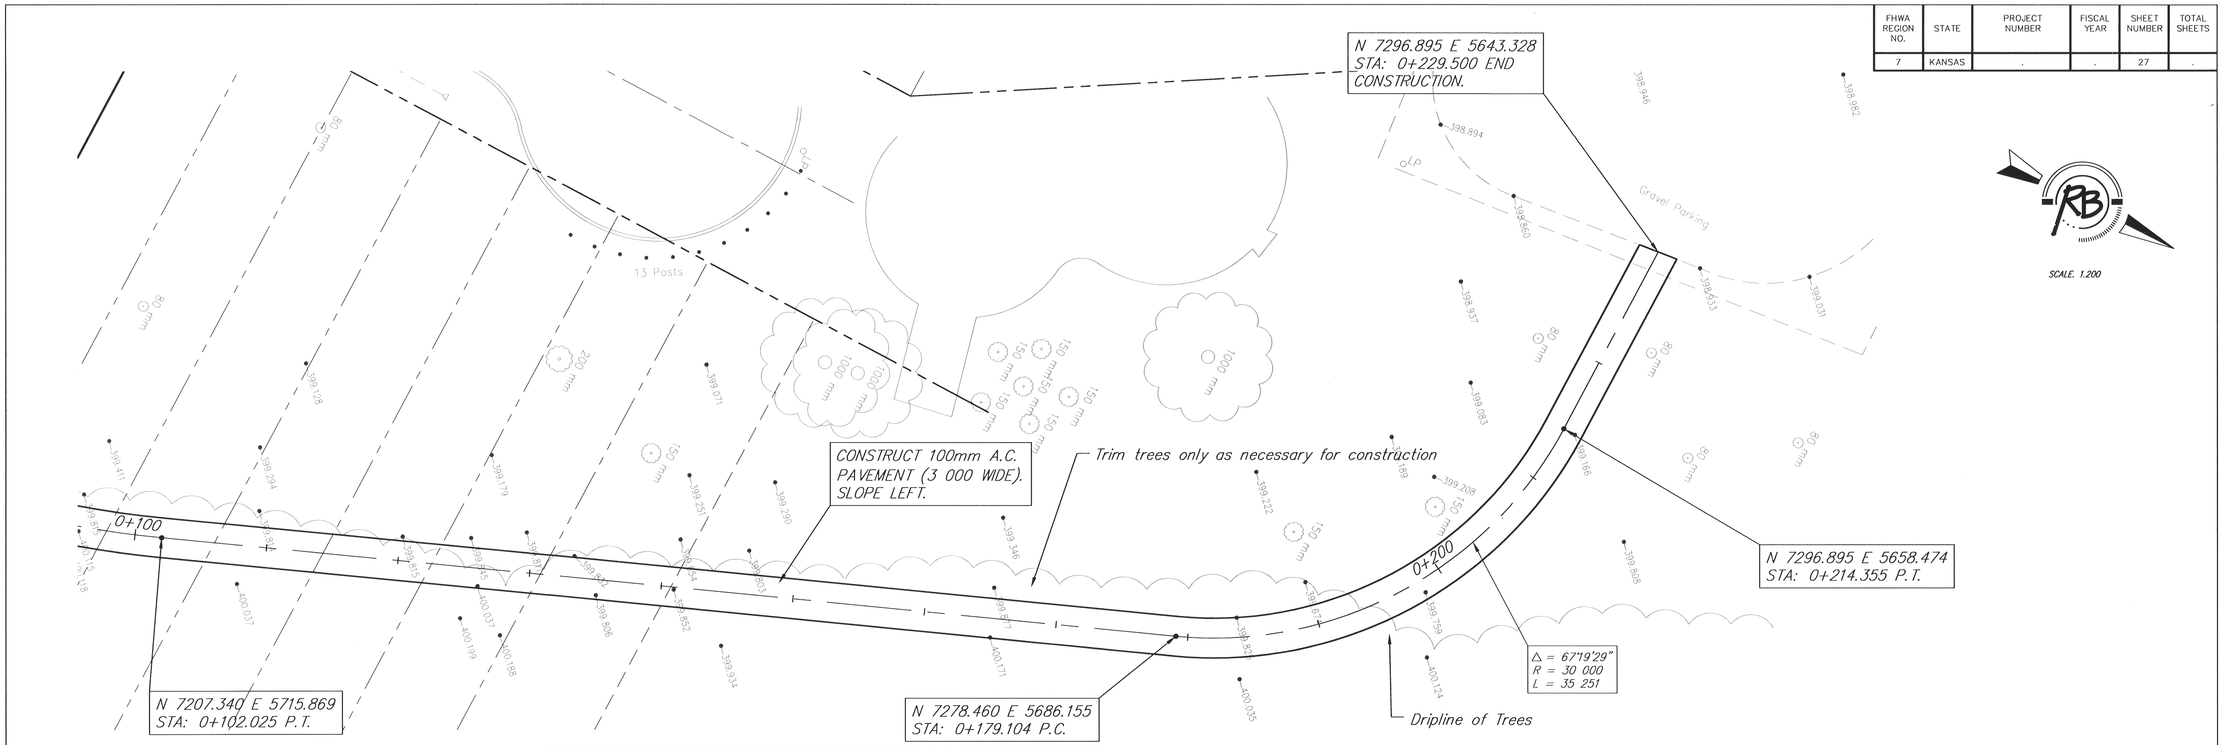

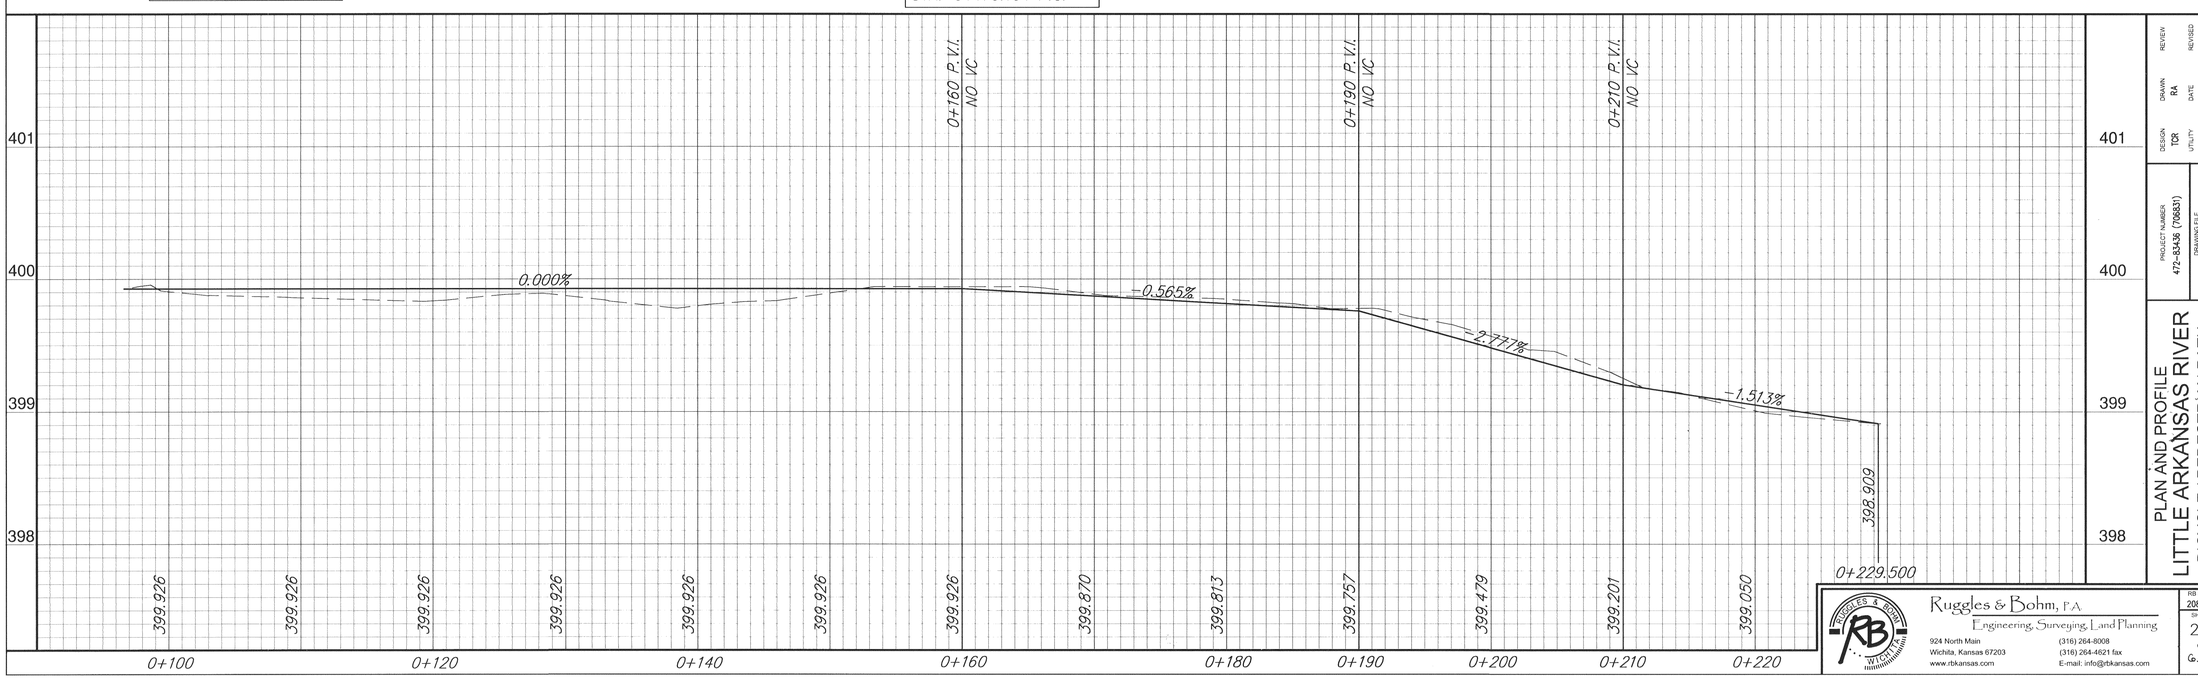

DESIGN TQR
UTILITY
DRAWN RA
DATE Apr. 13, 2004
REVIEW
REVISED

PROJECT NUMBER 472-83436 (706831)
DRAWING FILE BASE [PATH24 5 pork]

PLAN AND PROFILE
LITTLE ARKANSAS RIVER
BICYCLE / PEDESTRIAN PATH

Ruggles & Bohm, P.A.
Engineering, Surveying, Land Planning
924 North Main
Wichita, Kansas 67203
www.rbkansas.com
(316) 264-8008
(316) 264-4621 fax
E-mail: info@rbkansas.com

RB JOB 2088T
SHEET 27 OF 63