FHWA REGION NO.	STATE	PROJECT NUMBER	FISCAL YEAR	SHEET NUMBER	TOTAL SHEETS

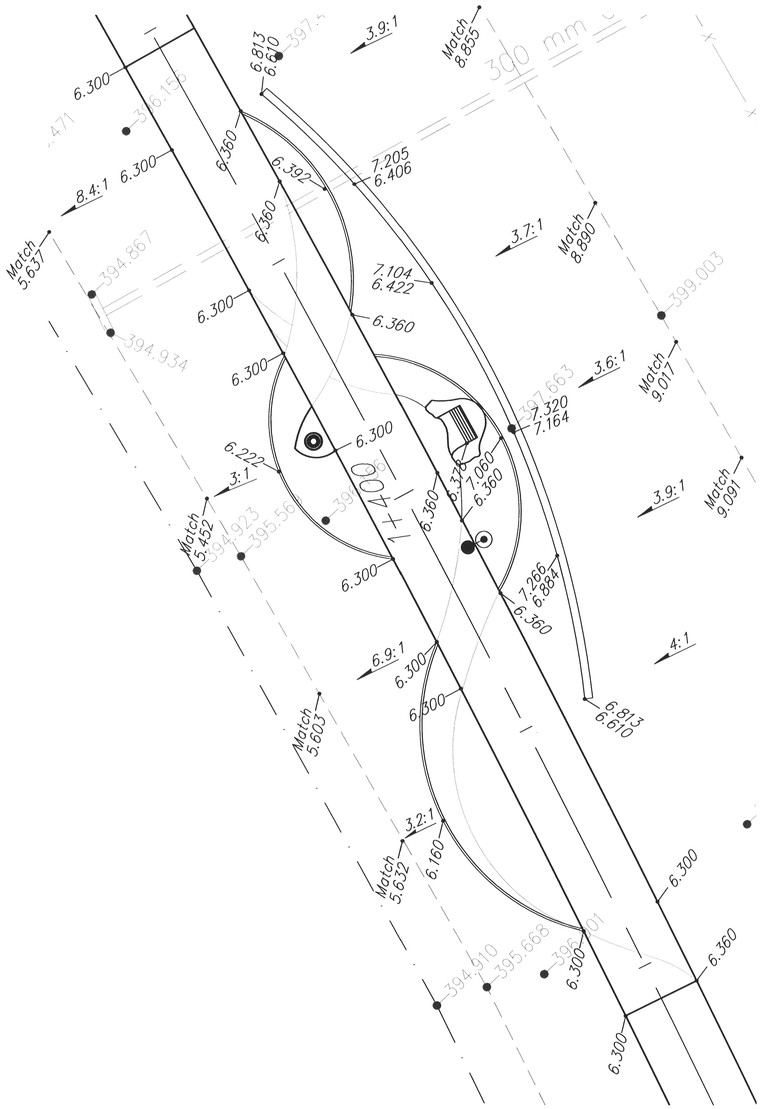

ENLARGED PAUSE POINT "C"

Scale 1:100

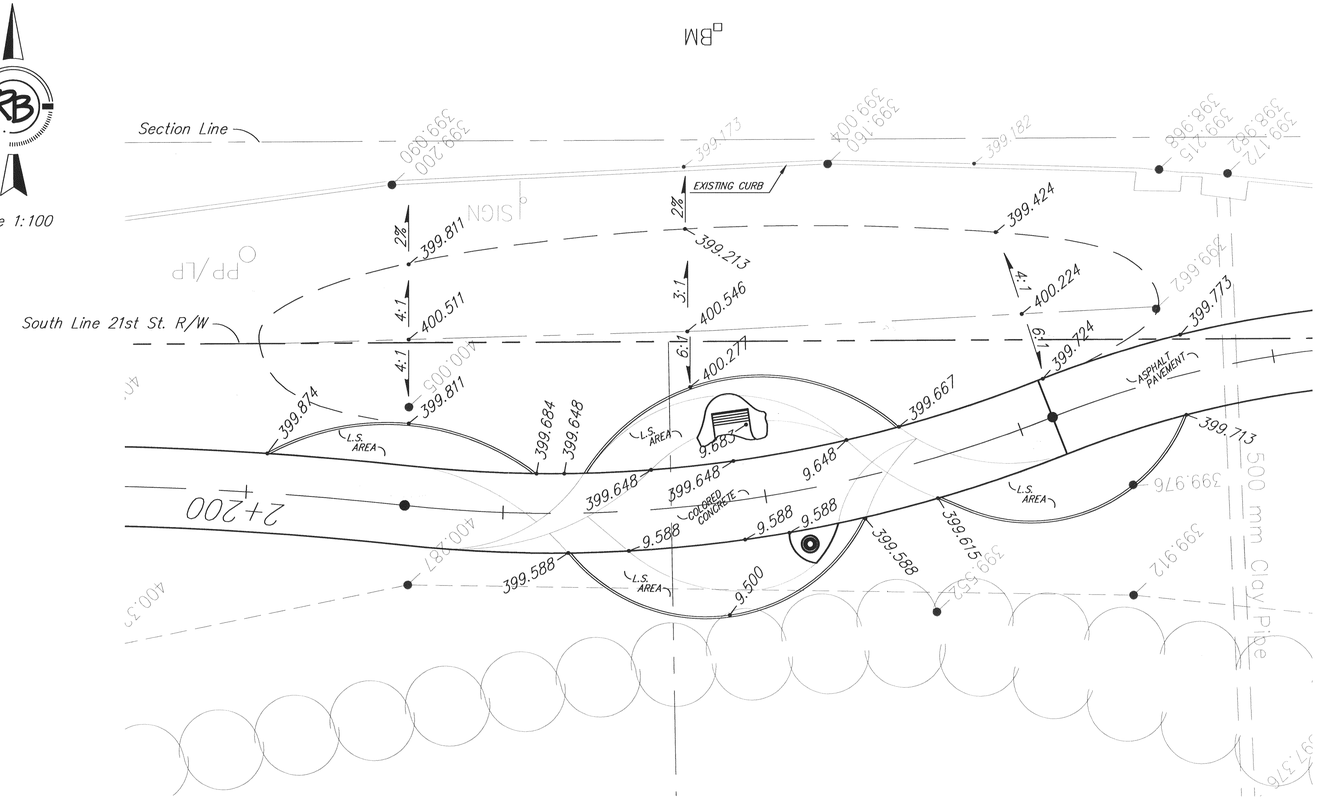

ENLARGED PAUSE POINT "D"

GRADING PLAN
PAUSE POINTS C & D
WICHITA, KANSAS

Ruggles & Bohm, P.A.
Engineering, Surveying, Land Planning
924 North Main
Wichita, Kansas 67203
www.rbkansas.com
(316) 264-8008
(316) 264-4621 fax
E-mail: info@rbkansas.com

DESIGN	TCR
DRAWN	RA
REVIEW	
UTILITY	
DATE	Apr. 13, 2004

RB JOB: 20681

SHEET 29 OF 63

DRAWING FILE: BASE {Enlarged Plans 2}

PROJECT NUMBER: .