FHWA REGION NO.	STATE	PROJECT NUMBER	FISCAL YEAR	SHEET NUMBER	TOTAL SHEETS

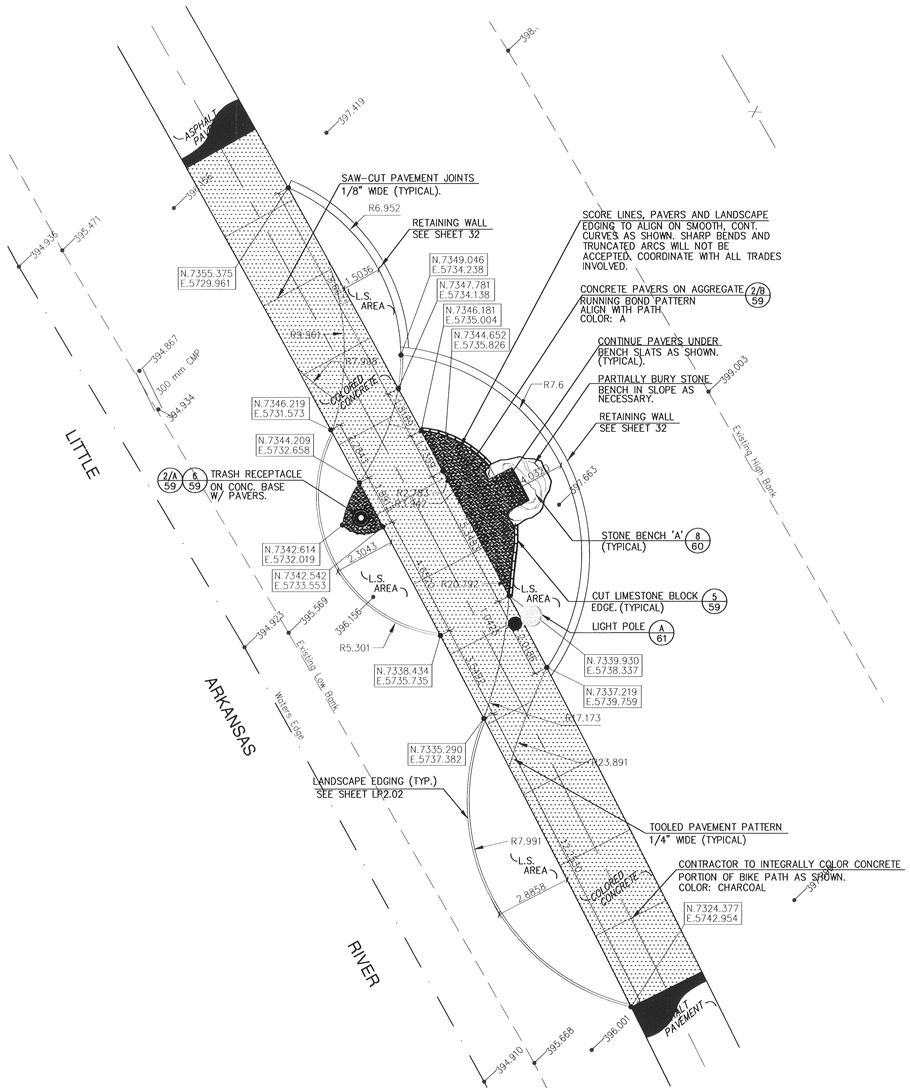

ENLARGED PAUSE POINT 'C'

SCALE: 1:100

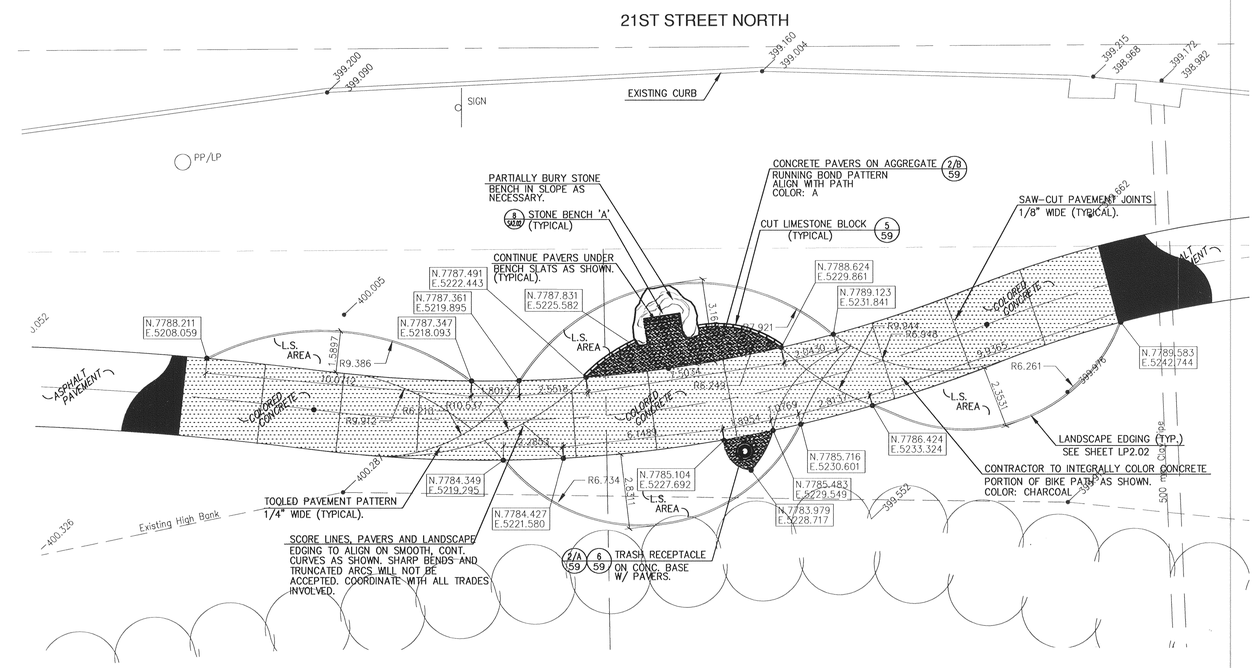

ENLARGED PAUSE POINT 'D'

SCALE: 1:100

LAW/KINGDON, INC.
ARCHITECTS & ENGINEERS
345 RIVERVIEW, WICHITA, KS 67203
Phone (316) 268-0230 Fax: (316) 268-0205
Copyright © 2004

LEGEND:

EX.	EXISTING
LP.	LIGHT POLE
MH	MANHOLE
WV	WATER VALVE
L.S. AREA	LANDSCAPE AREA
TYP.	TYPICAL
PC	POINT OF CURVATURE
PT	POINT OF TANGENCY
MID	MIDPOINT OF CURVE
INT	INTERSECTION
R2.00	RADIUS

CENTERLINE

COORDINATES: NORTHING EASTING (N: ... E: ...)

REFERENCE TAG (2 / C3.01): REFERENCE NUMBER/ LETTER; REFERENCE SHEET

LIGHT FIXTURE

EXISTING TREE

ENLARGED PAUSE POINT PLANS
LITTLE ARKANSAS RIVER
BICYCLE / PEDESTRIAN PATH

Ruggles & Bohm, P.A.
Engineering, Surveying, Land Planning
924 North Main
Wichita, Kansas 67203
www.rbkansas.com
(316) 264-8008
(316) 264-4621 fax
E-mail: info@rbkansas.com

DRAWING FILE	PROJECT NUMBER	DATE
EnlargedPlans.dwg	472-83436	JUNE 11, 2004

DESIGN JB/KS
DRAWN JB
REVIEW KS
UTILITY
HSI JOB
SHEET 57 OF 63