P:\Projects\Projects 2000-2999\2400 Bells Chase 2nd Addition\Engineering Base.dwg, 8X5 LINE 3, 2/5/2009 11:08:06 AM, eric_g

Bellechase 2nd Addition

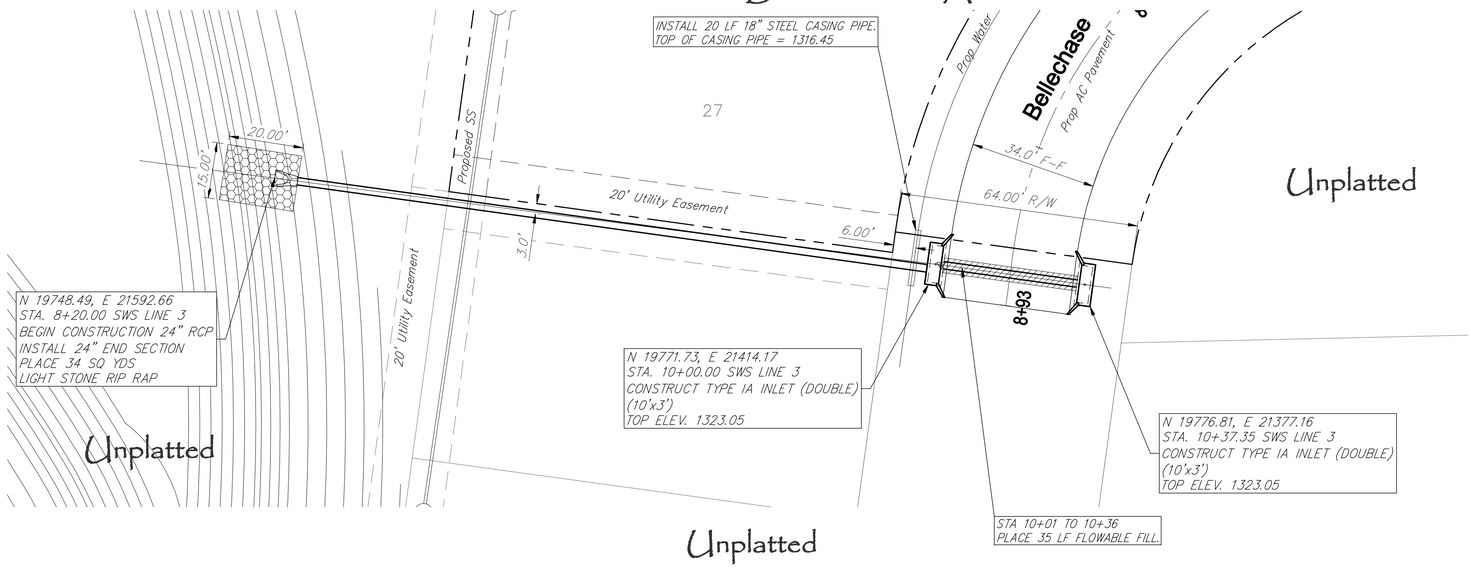

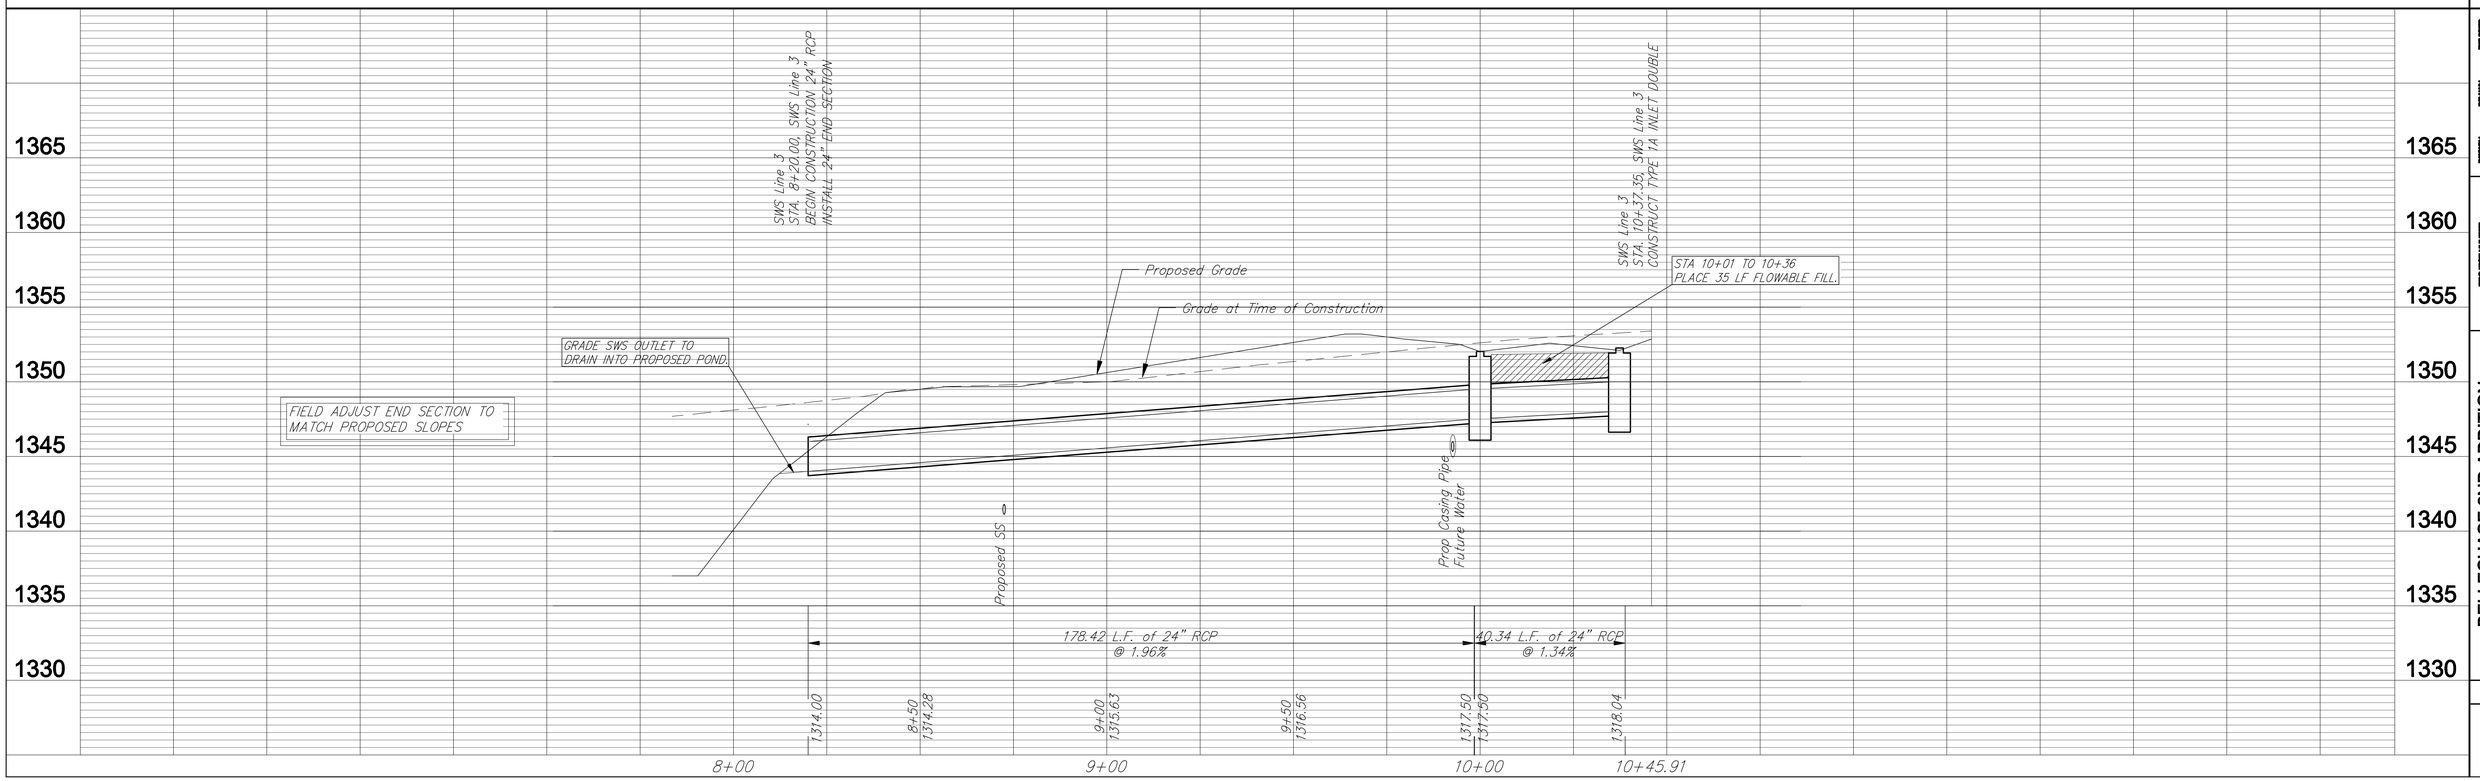

Ruggles & Bohm, P.A.
Engineering Surveying Land Planning
455 North Main
Wichita, Kansas
(316) 264-6446
(316) 264-1589 fax
email info@ruggles-bohm.com

DESIGN E.J.G
DRAWN E.J.G
CHECKED
UTILITY
DATE Feb. 5, 2009
REVISED
REVIEW Nov. 19, 2008

PROJECT NUMBER 468-84552
DRAWING FILE Engineering Base [SWS LINE 3]

BELLECHASE 2ND ADDITION
STORM SEWER LINE 3
WICHITA, KANSAS

SHEET NO. 22