FHWA REGION NO.	STATE	PROJECT NO.	FISCAL YEAR	SHEET NO.	TOTAL SHEETS
7	KANSAS	87N-0503-01	2009	32	101

FEDERAL Project No. ARRA-N050(301)

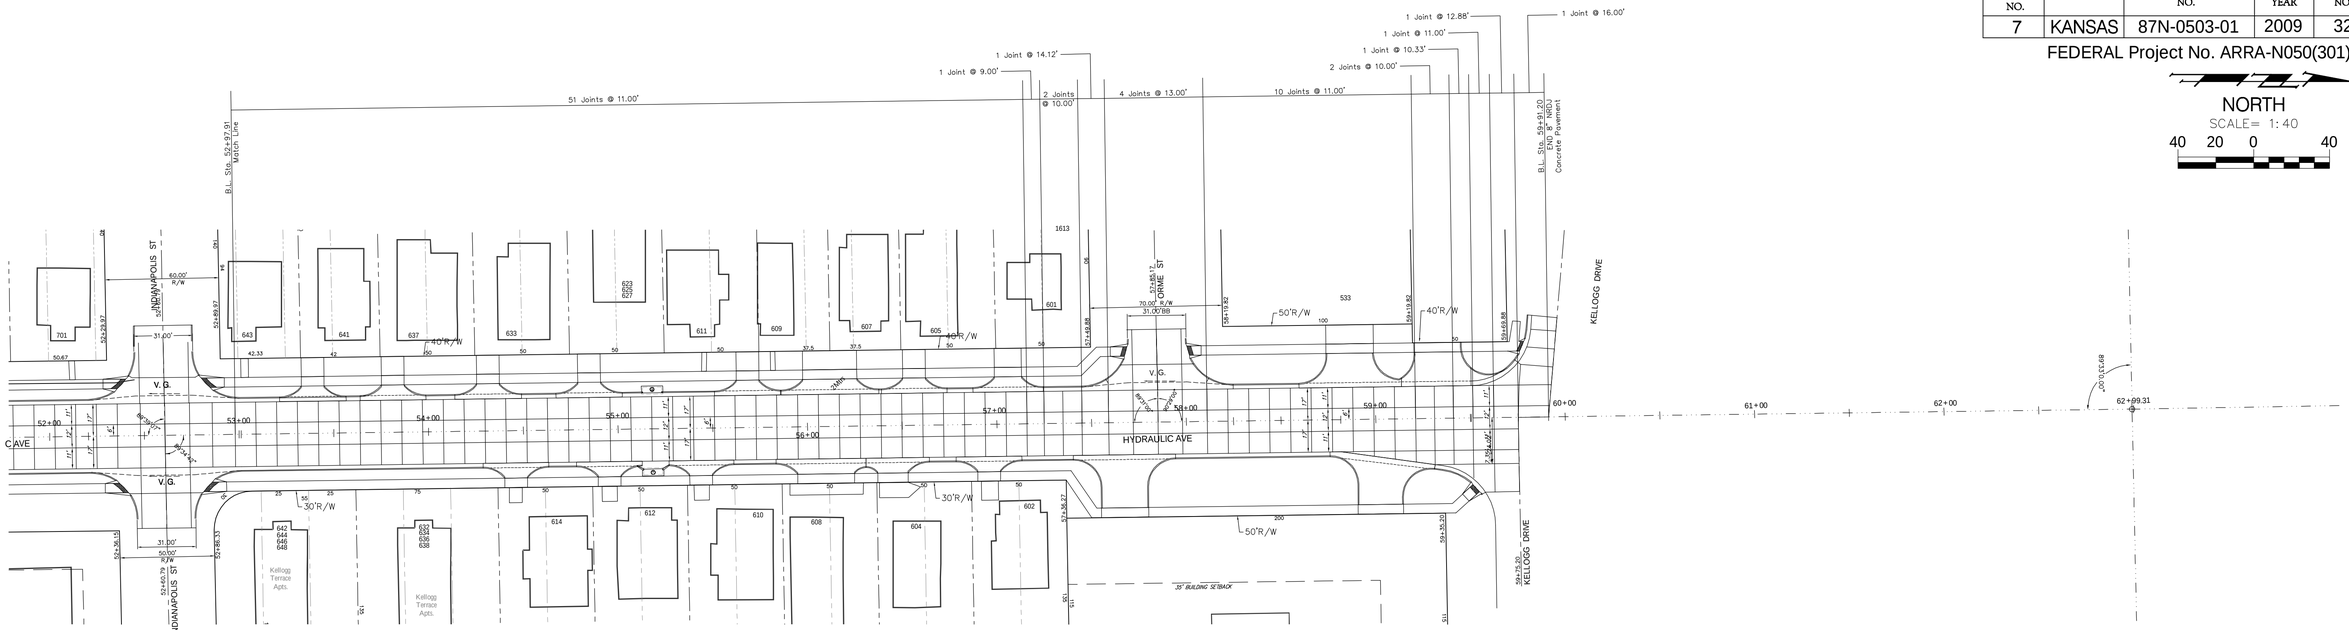

Drawing File: E:\eng\Hydraulic Kellogg to Harry Pave\Land\dwg\ACAD-Base Paving.dwg

September 2009

Design: AZIERE Drawn: STAFF Approved: AZIERE Scale: NOTED	**Project No.** 07-10-E-968 CAPITAL IMPROVEMENT PROJECT CONCRETE JOINT PLAN Hydraulic ~ Harry to Kellogg	Baughman Company , P.A. 315 Ellis St. Wichita, KS 67211 P 316-262-7271 F 316-262-0149 ENGINEERING | SURVEYING | PLANNING | LANDSCAPE ARCHITECTURE

SHEET 32 OF 101