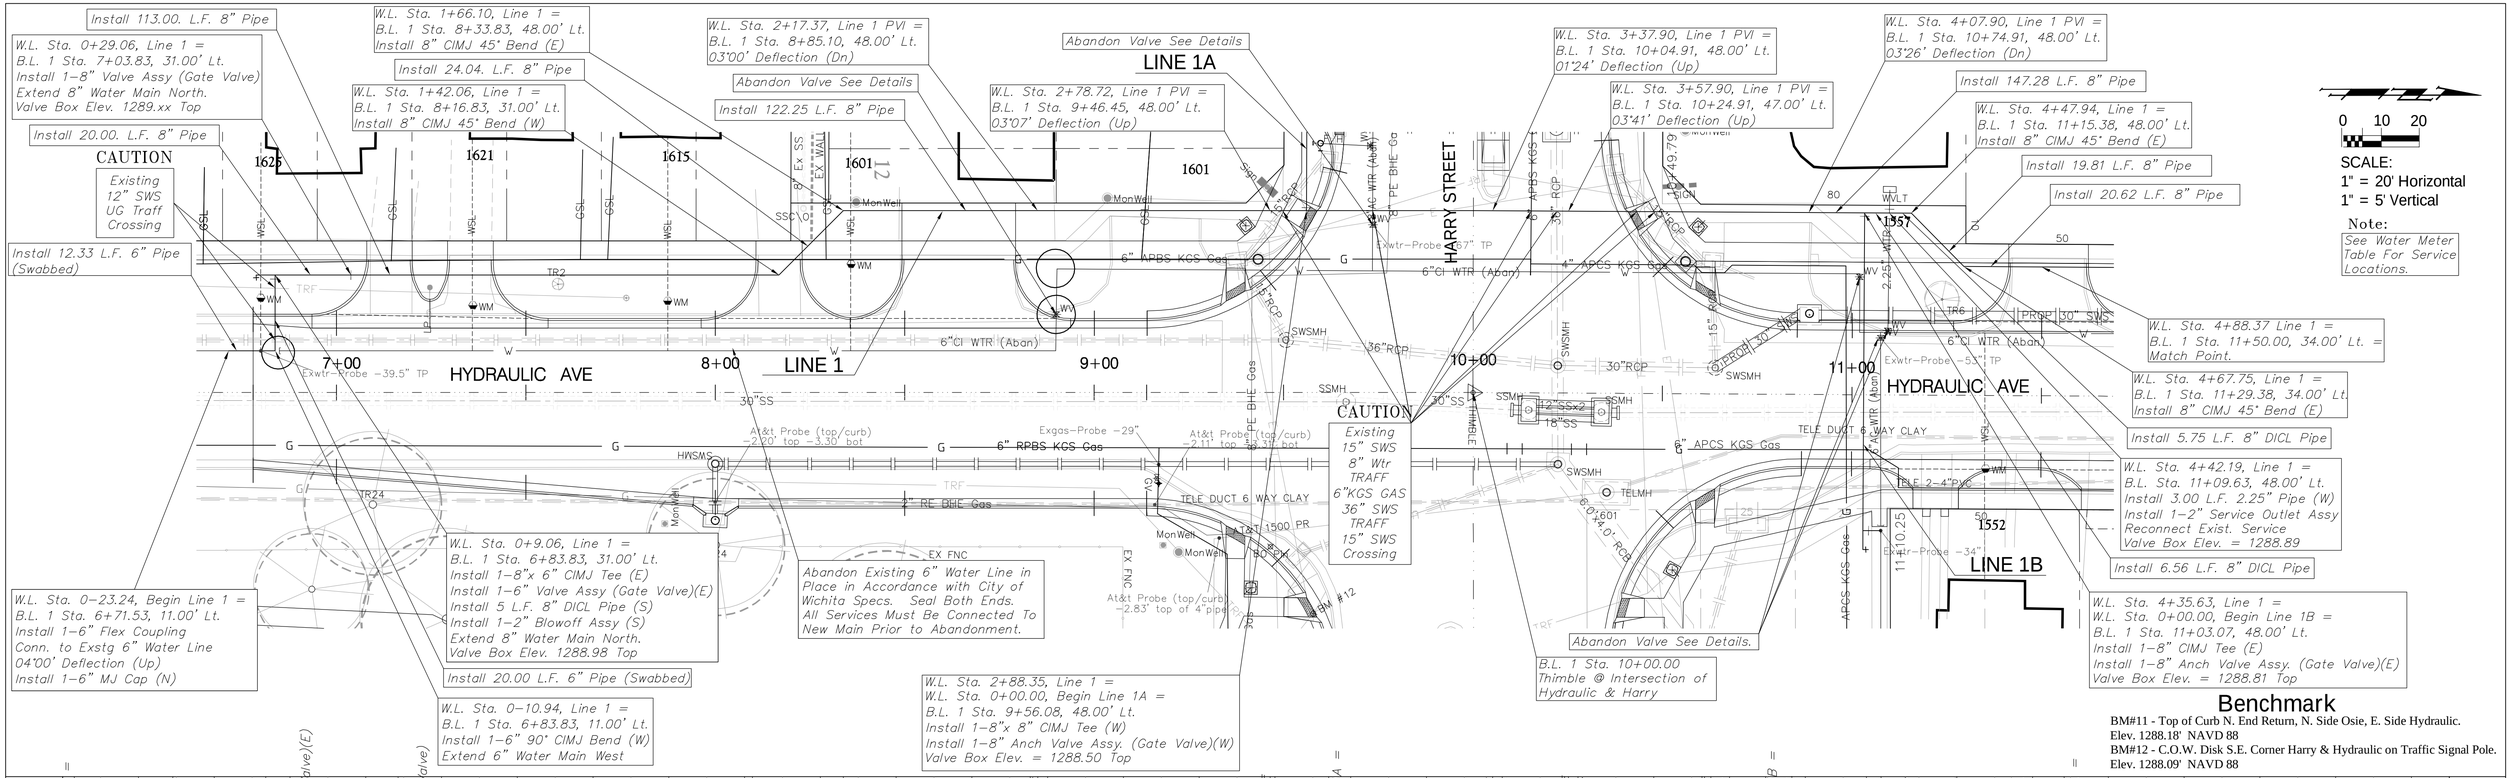

Drawing File: E:\Eng\Hydraulic Kellogg to Harry Pave\Land\dwg\ACAD-Base (Water).dwg

September 2009

Design: TCA	Project No. 07-10-E969 CAPITAL IMPROVEMENT PROJECT
Drawn: TCA	HYDRAULIC AVENUE
Approved: JFB	Line 1, W.L. Sta. 0+00.00 to W.L. Sta 4+88.37
Scale: 1:20	SOUTH OF HARRY TO KELLOGG DRIVE

Baughman Company , P.A.
315 Ellis St. Wichita, KS 67211 P 316-262-7271 F 316-262-0149
ENGINEERING | SURVEYING | PLANNING | LANDSCAPE ARCHITECTURE

SHEET 4 OF 18