STATE	PROJECT NO.	YEAR	SHEET NO.	TOTAL SHEETS
KANSAS	87 N-0386-01	2009	250	255

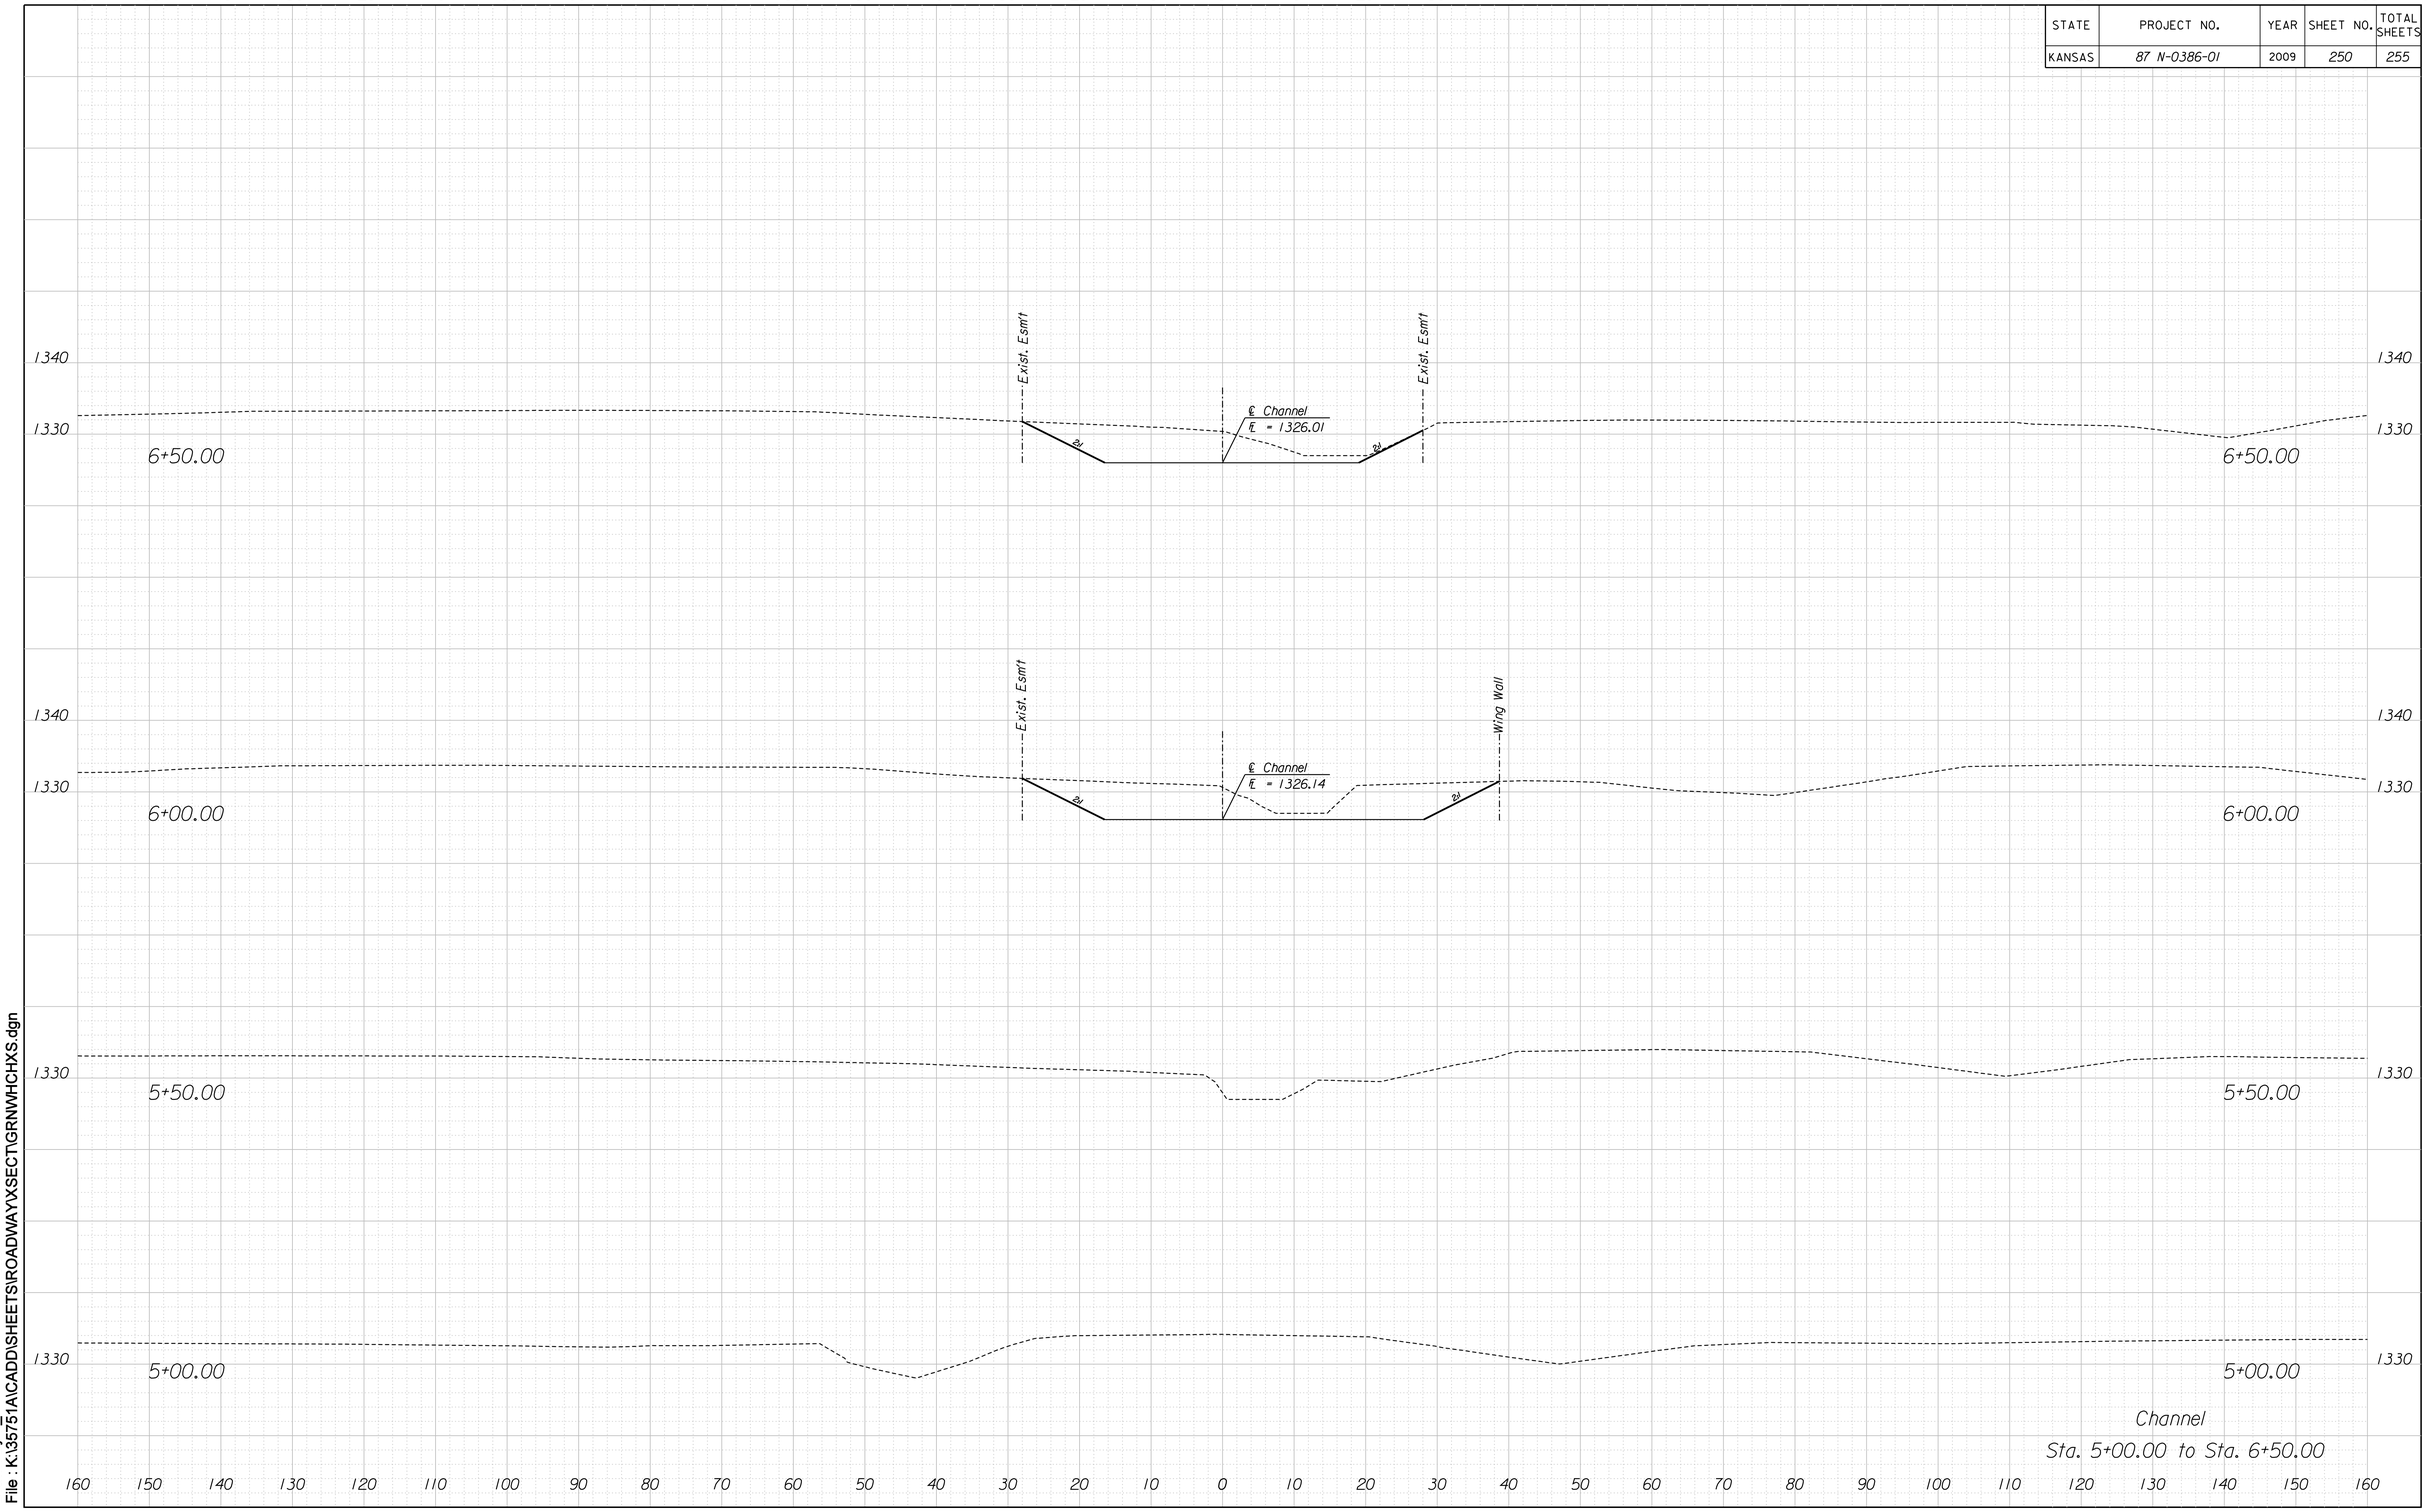

Drawn By : _
Plotted : 11/24/2009
File : K:\35751A\CADD\SHEETS\ROADWAY\XSECT\GRNWHCHXS.dgn