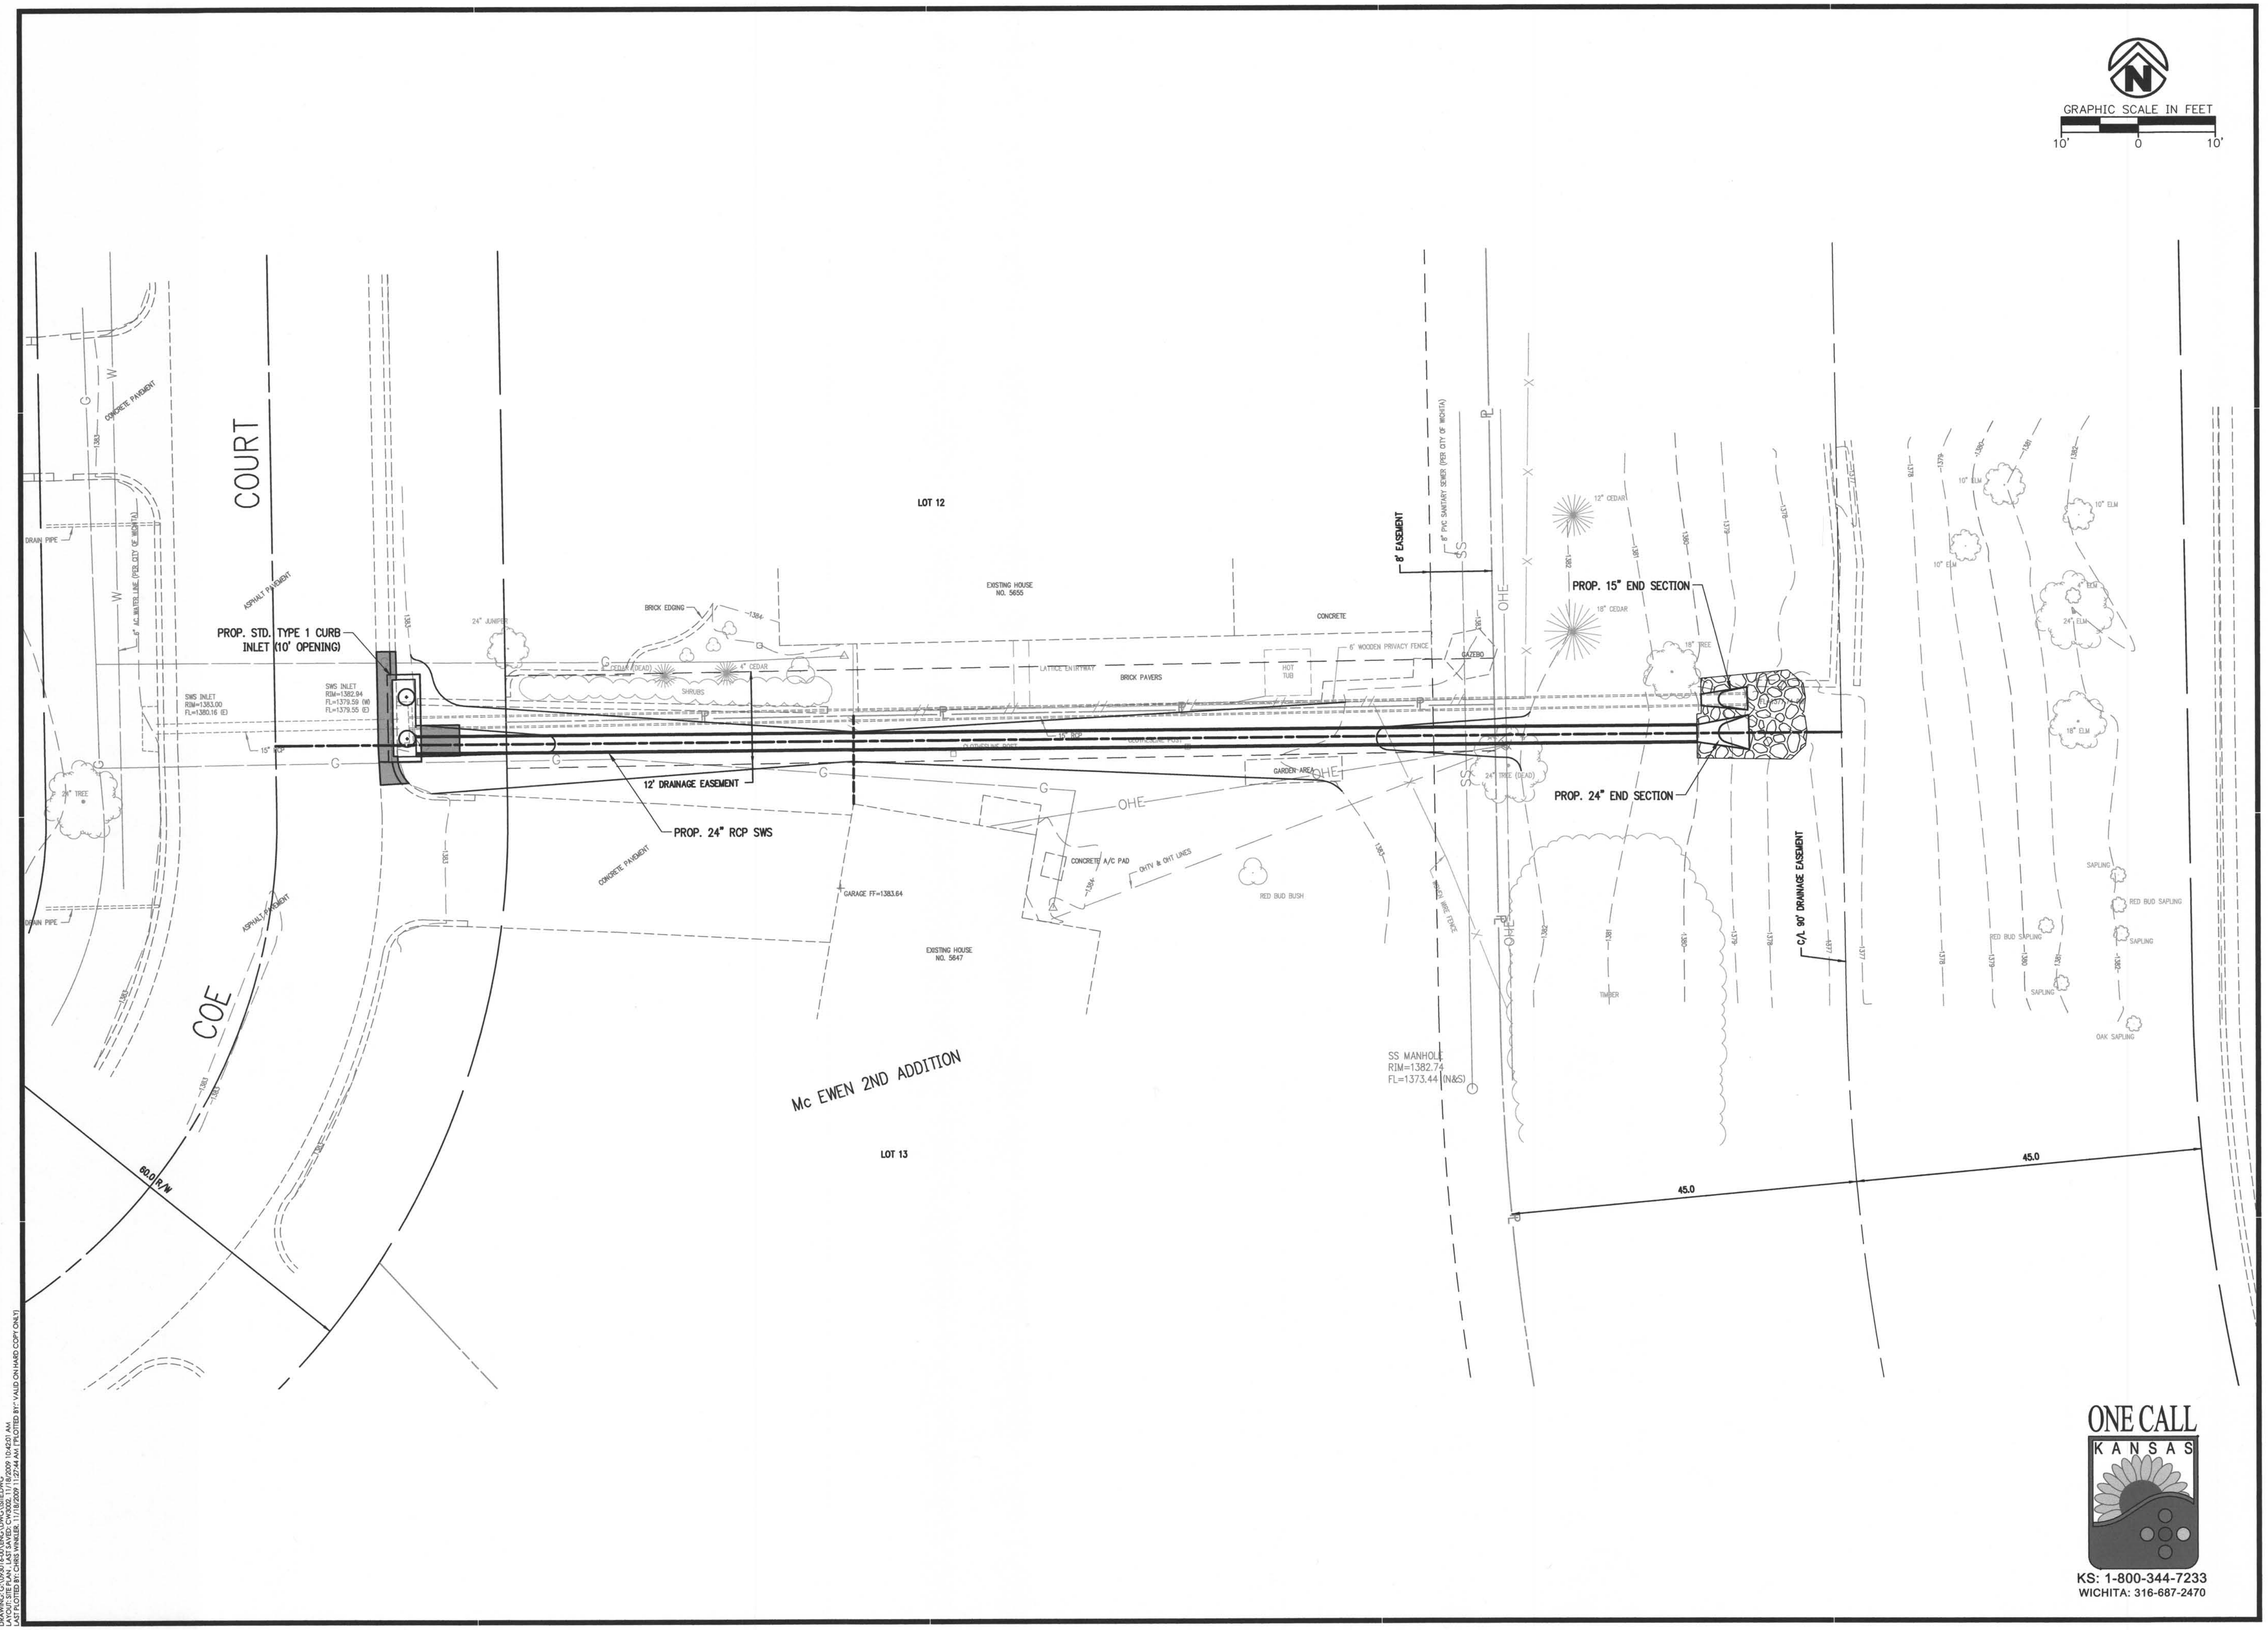

ONE CALL KANSAS

KS: 1-800-344-7233
WICHITA: 316-687-2470

8200 E. 34th St. N., Bldg. #1600, Suite #1603
Wichita, Kansas 67226

Crafton Tull Sparks
architecture | engineering

316.634.6776 t 316.634.6777 f
www.craftontullsparks.com

CERTIFICATE OF AUTHORIZATION:
CA E-341 EXPIRES 12/31/2010

DRAINAGE IMPROVEMENTS TO SERVE COE COURT

5647 E. COE COURT
WICHITA, KS 67208

Key Plan

No.	Description	Date

This document, and the ideas and designs incorporated herein, as an instrument of professional service, is the property of Crafton, Tull, Sparks & Associates, Inc., and is not to be used, in whole or in part, for any other project, without the written authorization of Crafton, Tull, Sparks & Associates, Inc.

PROJECT NO: 093016-00
ISSUE DATE: 11/20/09
CONTACT: J. MOHLER
CHECKED BY: JCM

ISSUED FOR CONSTRUCTION

© 2009 Crafton, Tull, Sparks & Associates, Inc.

JASON C. MOHLER
LICENSED
18722
KANSAS
PROFESSIONAL ENGINEER
11/20/09

SITE PLAN

02

DRAWING: G:\093016-00\DWG\SITE.DWG
LAYOUT: 02 PLAN 11X17 LAYOUT: 02 PLAN 11X17
LAST PLOTTED BY: CHRIS WINKLER 11/18/2009 11:27:24 AM PLOTTED BY: VALID ON HARD COPY ONLY