STATE	PROJECT NO.	YEAR	SHEET NO.	TOTAL SHEETS
KANSAS	472-84295	2010	64	194

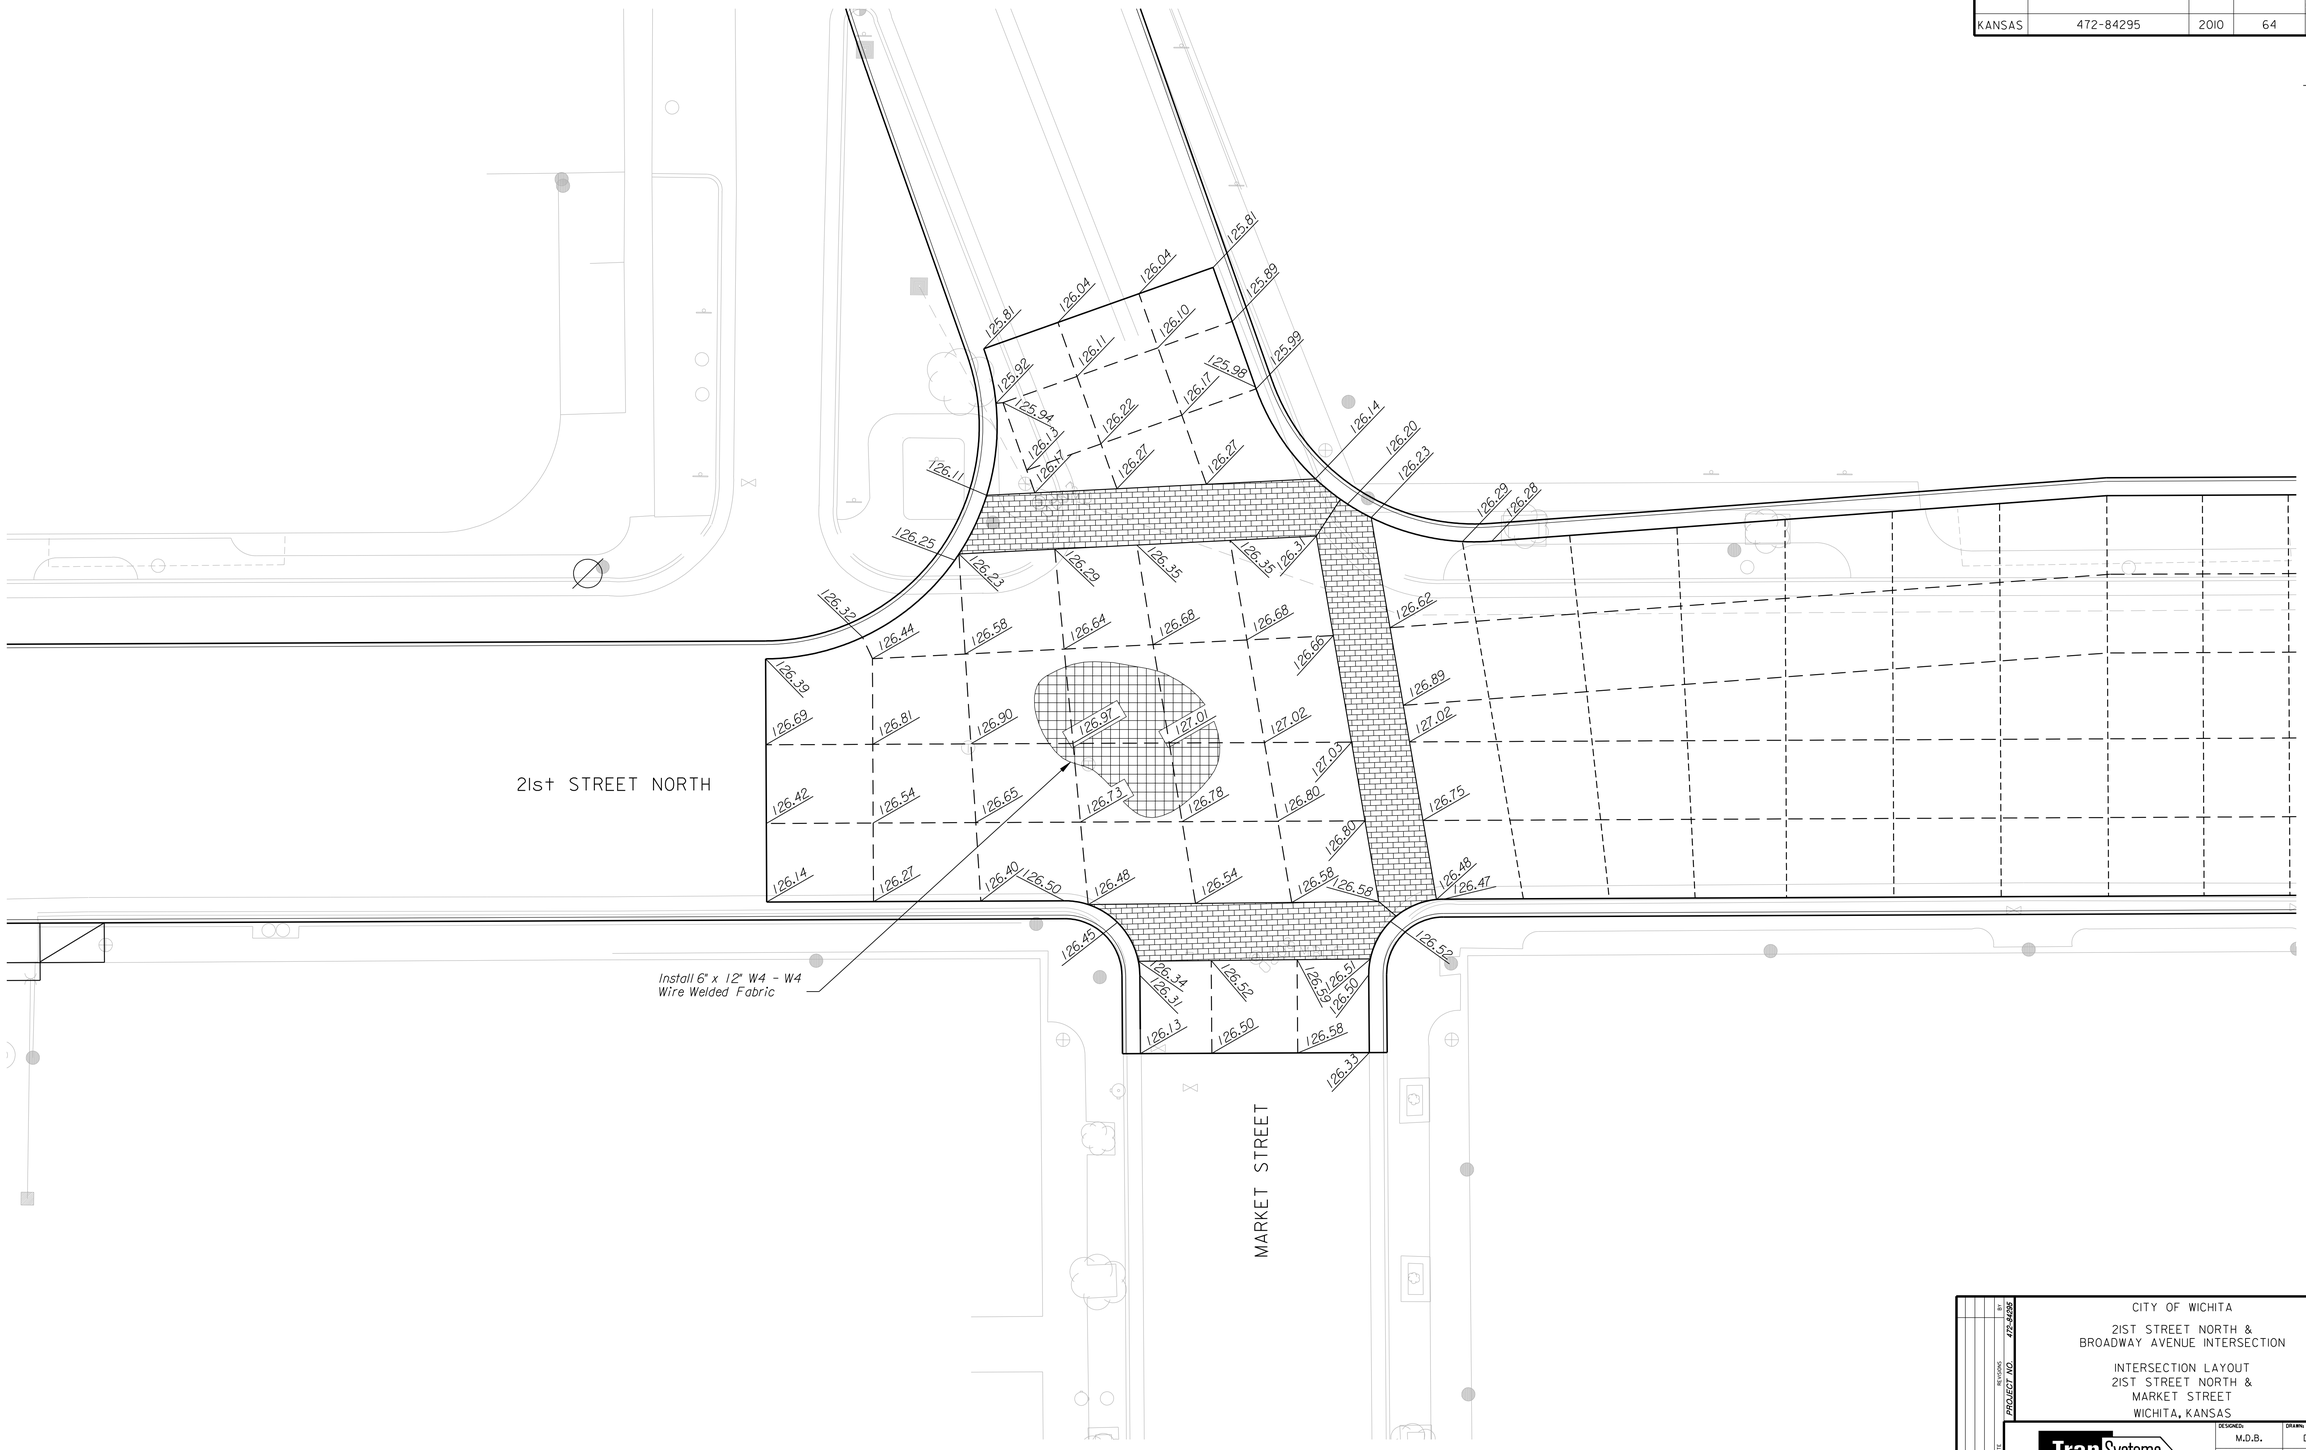

DATE	BY	REFERENCES NOTED
		REFERENCES CHECKED

CITY OF WICHITA

21ST STREET NORTH &
BROADWAY AVENUE INTERSECTION

INTERSECTION LAYOUT
21ST STREET NORTH &
MARKET STREET
WICHITA, KANSAS

DATE	REVISIONS	PROJECT NO. 472-84295	BY

TranSystems

DESIGNED: M.D.B.	DRAWN: D.A.N.
CHECKED: B.A.L.	DATE: 1/8/2010

$(getvar, "dwgprefix")$(getvar, "dwgname"), Plotted:$(edtime, 0, MON DD,", YYYY - H:MMam/pm)
Plotted By : danavarro
Plotted : 1/8/2010
File : g:\WI05\0001\ROAD\001jt03.sht