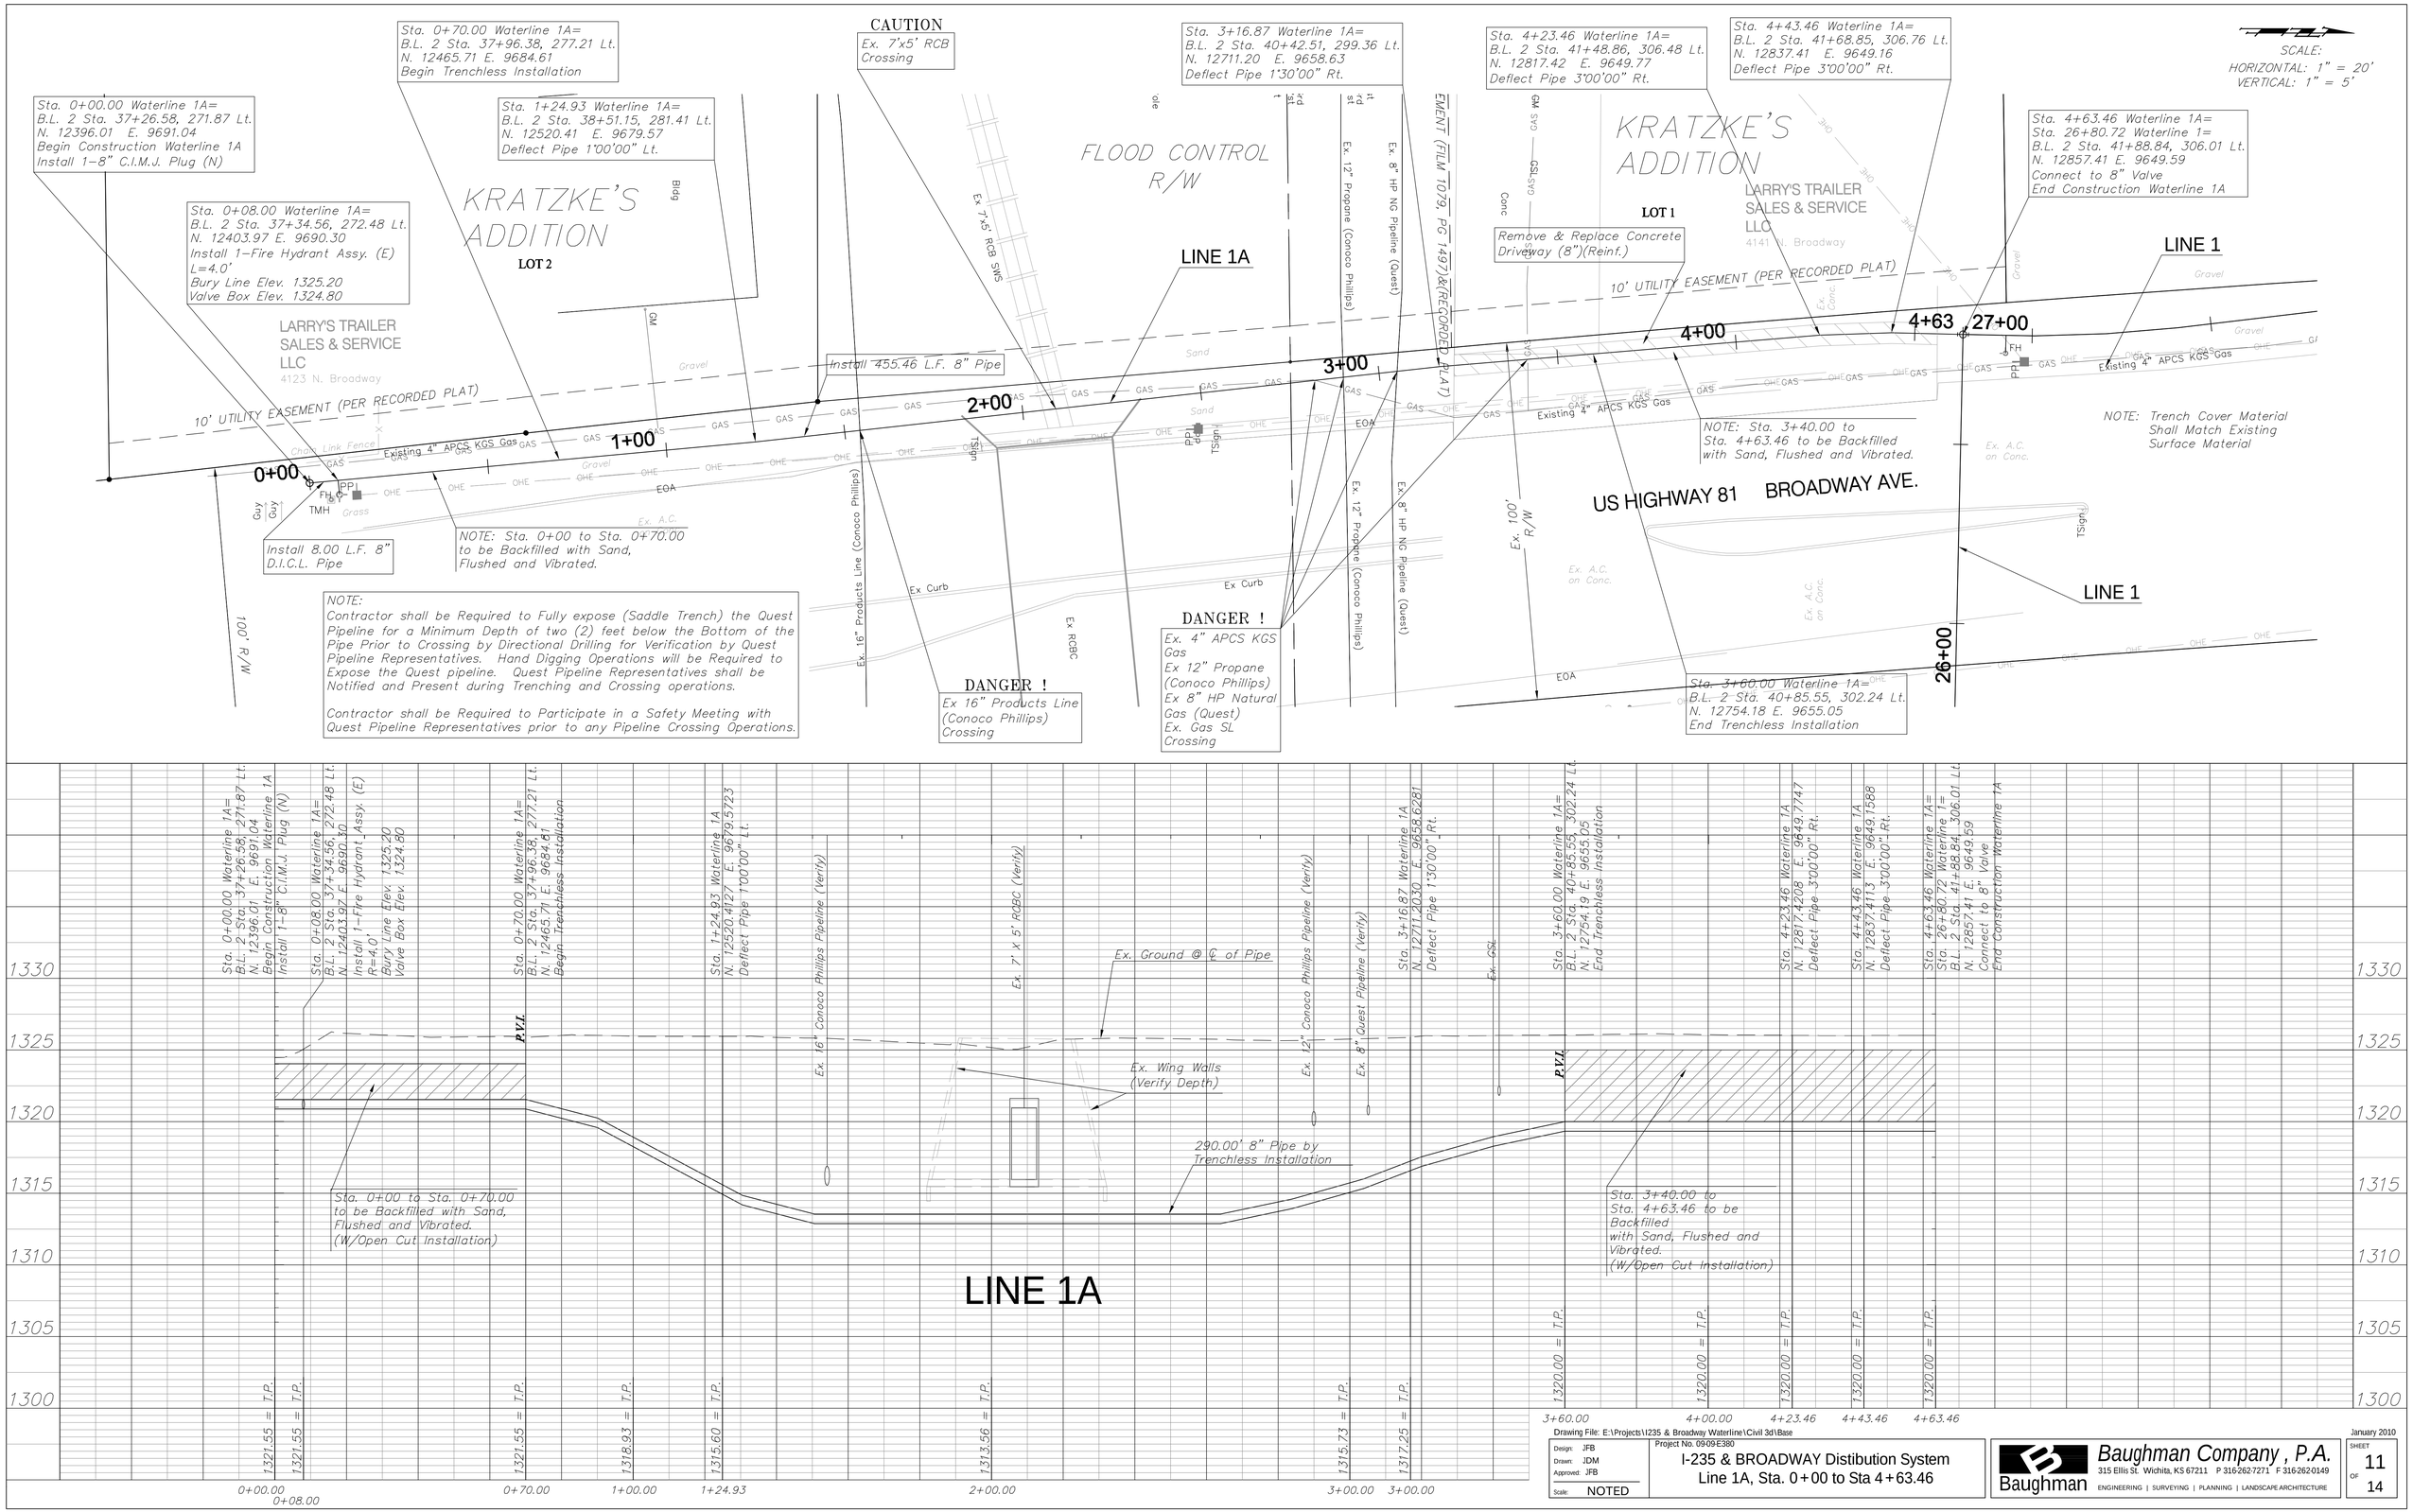

Drawing File: E:\Projects\I235 & Broadway Waterline\Civil 3d\Base

Design: JFB	Project No. 0909-E380
Drawn: JDM	I-235 & BROADWAY Distibution System
Approved: JFB	Line 1A, Sta. 0+00 to Sta 4+63.46
Scale: NOTED	

Baughman Company , P.A.
315 Ellis St. Wichita, KS 67211 P 316-262-7271 F 316-262-0149
ENGINEERING | SURVEYING | PLANNING | LANDSCAPE ARCHITECTURE

January 2010

SHEET 11 OF 14