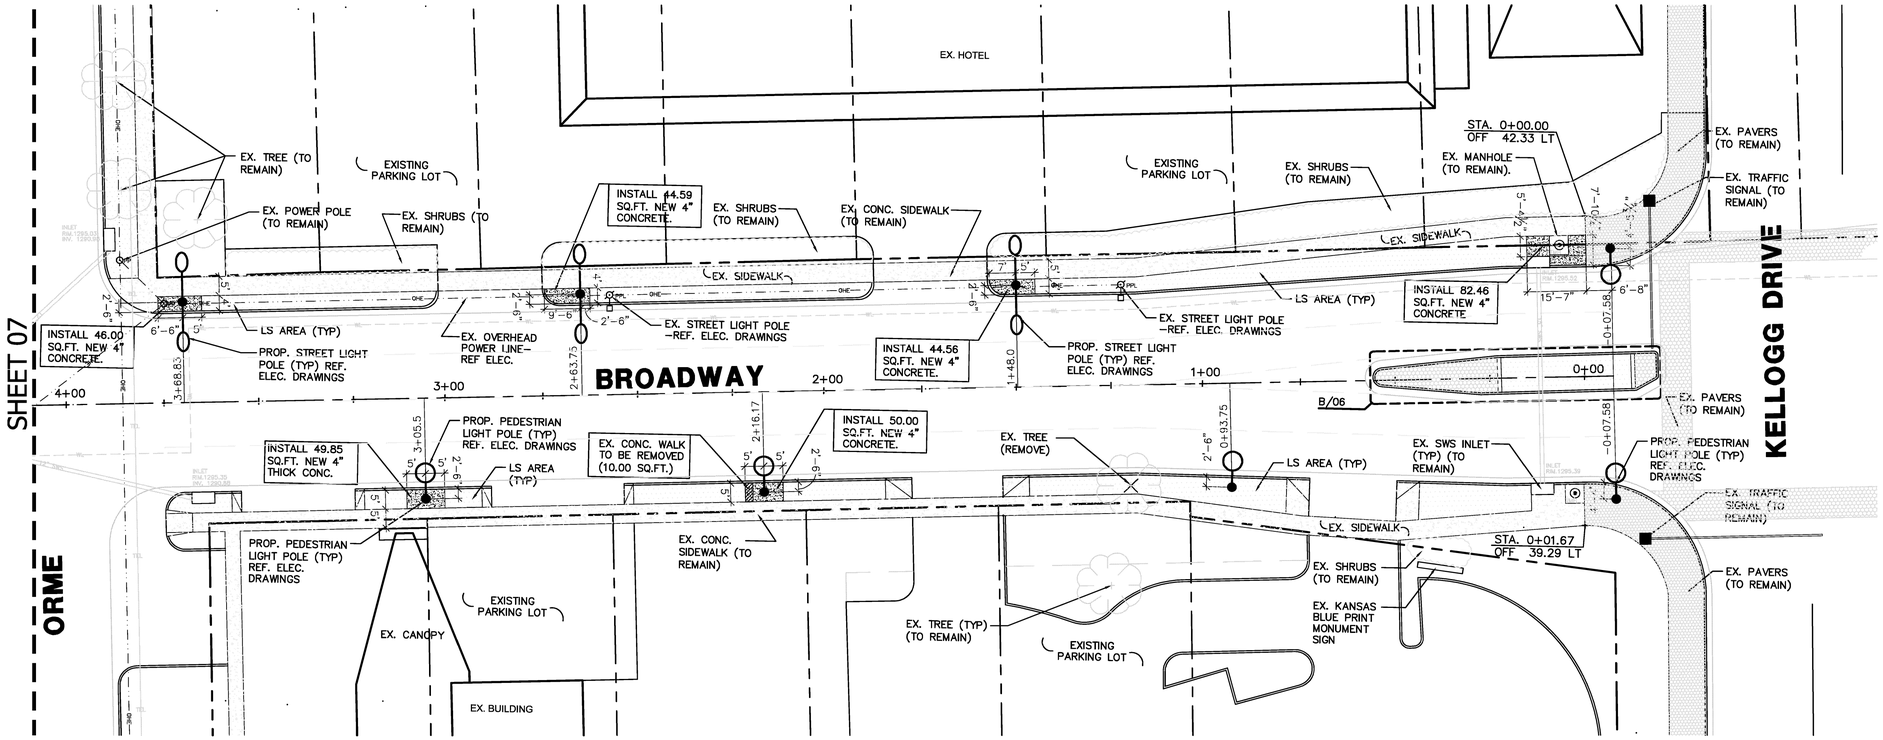

A STREETSCAPE IMPROVEMENT PLAN

NORTH SECTION – ORME TO KELLOGG DR. 1"=20'-0"

NORTH

NOTE: • SAW-CUT ALL CONCRETE TO BE REMOVED.
• ALL LIGHT POLES SHALL BE SET BACK 2'-6" FROM BACK OF CURB ALONG RIGHT-OF-WAY.

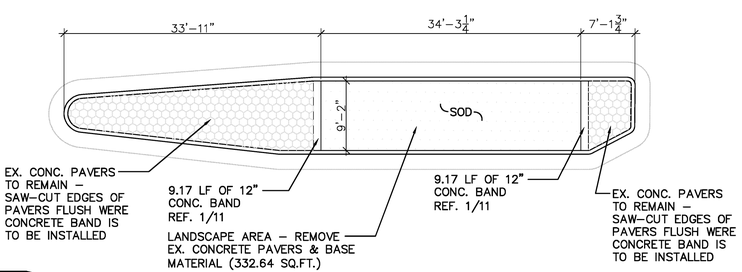

B ENLARGED MEDIAN - KELLOGG & BROADWAY

NOTE: SALVAGE REMOVED PAVERS FOR USE @ NEW LANDSCAPE MEDIANS SOUTH OF PAWNEE ST. 1" = 10'-0"

PRINTS ISSUED		
DATE	PURPOSE	NO.
12/29/08	OFFICE CHECK	
05/26/09	FOR CONSTRUCTION	

LAW/KINGDON, INC.
ARCHITECTS •ENGINEERS• PLANNERS
LANDSCAPE ARCHITECTS
345 RIVERVIEW #200, WICHITA, KS 67203
Phone (316) 268-2030 Fax (316) 268-2205

Copyright © 2008

DRAWN	CHECKED
WAW	JB

SOUTH BROADWAY STREETSCAPE IMPROVEMENT PROJECT
WICHITA, KS

PROJECT NUMBER 08186

SITE ARCHITECTURAL PLAN

SHEET NUMBER
06
OF 20 SHEETS