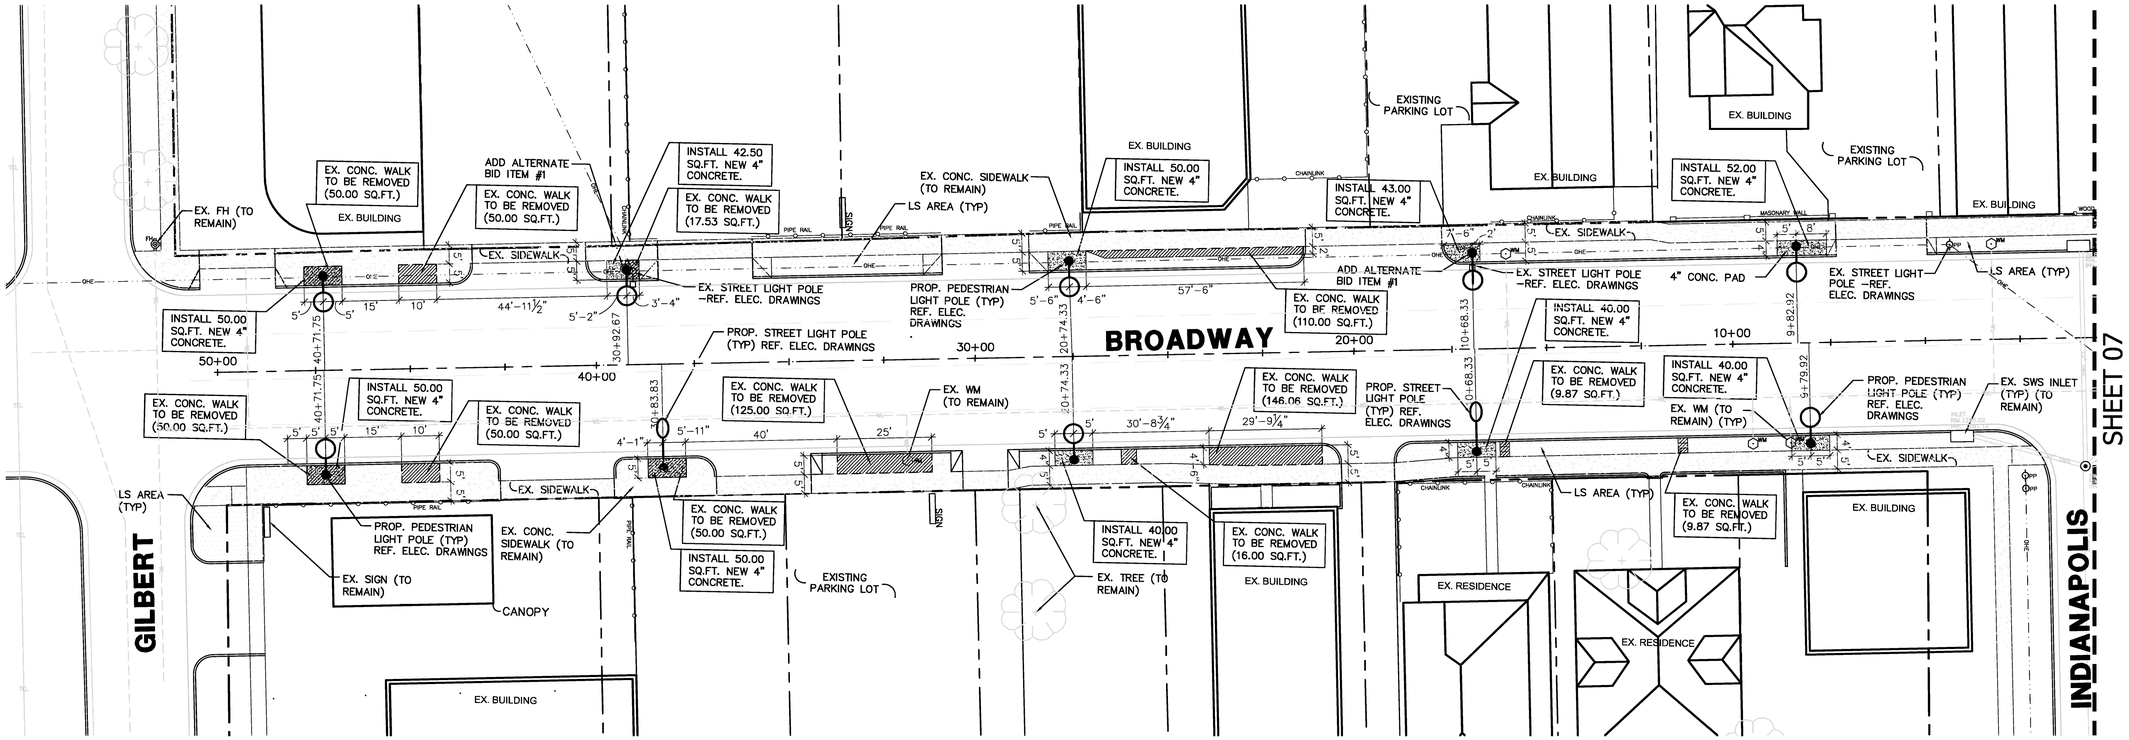

A STREETSCAPE IMPROVEMENT PLAN

NORTH SECTION – GILBERT TO INDIANAPOLIS

1"=20'-0"

NORTH

NOTE:
- SAW-CUT ALL CONCRETE TO BE REMOVED.
- ALL LIGHT POLES SHALL BE SET BACK 2'-6" FROM BACK OF CURB ALONG RIGHT-OF-WAY.

PRINTS ISSUED		
DATE	PURPOSE	NO.
12/29/08	OFFICE CHECK	
05/26/09	FOR CONSTRUCTION	

LAW/KINGDON, INC.
ARCHITECTS •ENGINEERS• PLANNERS
LANDSCAPE ARCHITECTS
345 RIVERVIEW #200, WICHITA, KS 67203
Phone (316) 268-2030 Fax (316) 268-2205

Copyright © 2008

DRAWN	CHECKED
WAW	JB

SOUTH BROADWAY STREETSCAPE IMPROVEMENT PROJECT
WICHITA, KS

PROJECT NUMBER 08186

SITE ARCHITECTURAL PLAN

SHEET NUMBER
08
OF 20 SHEETS