SHEET 10

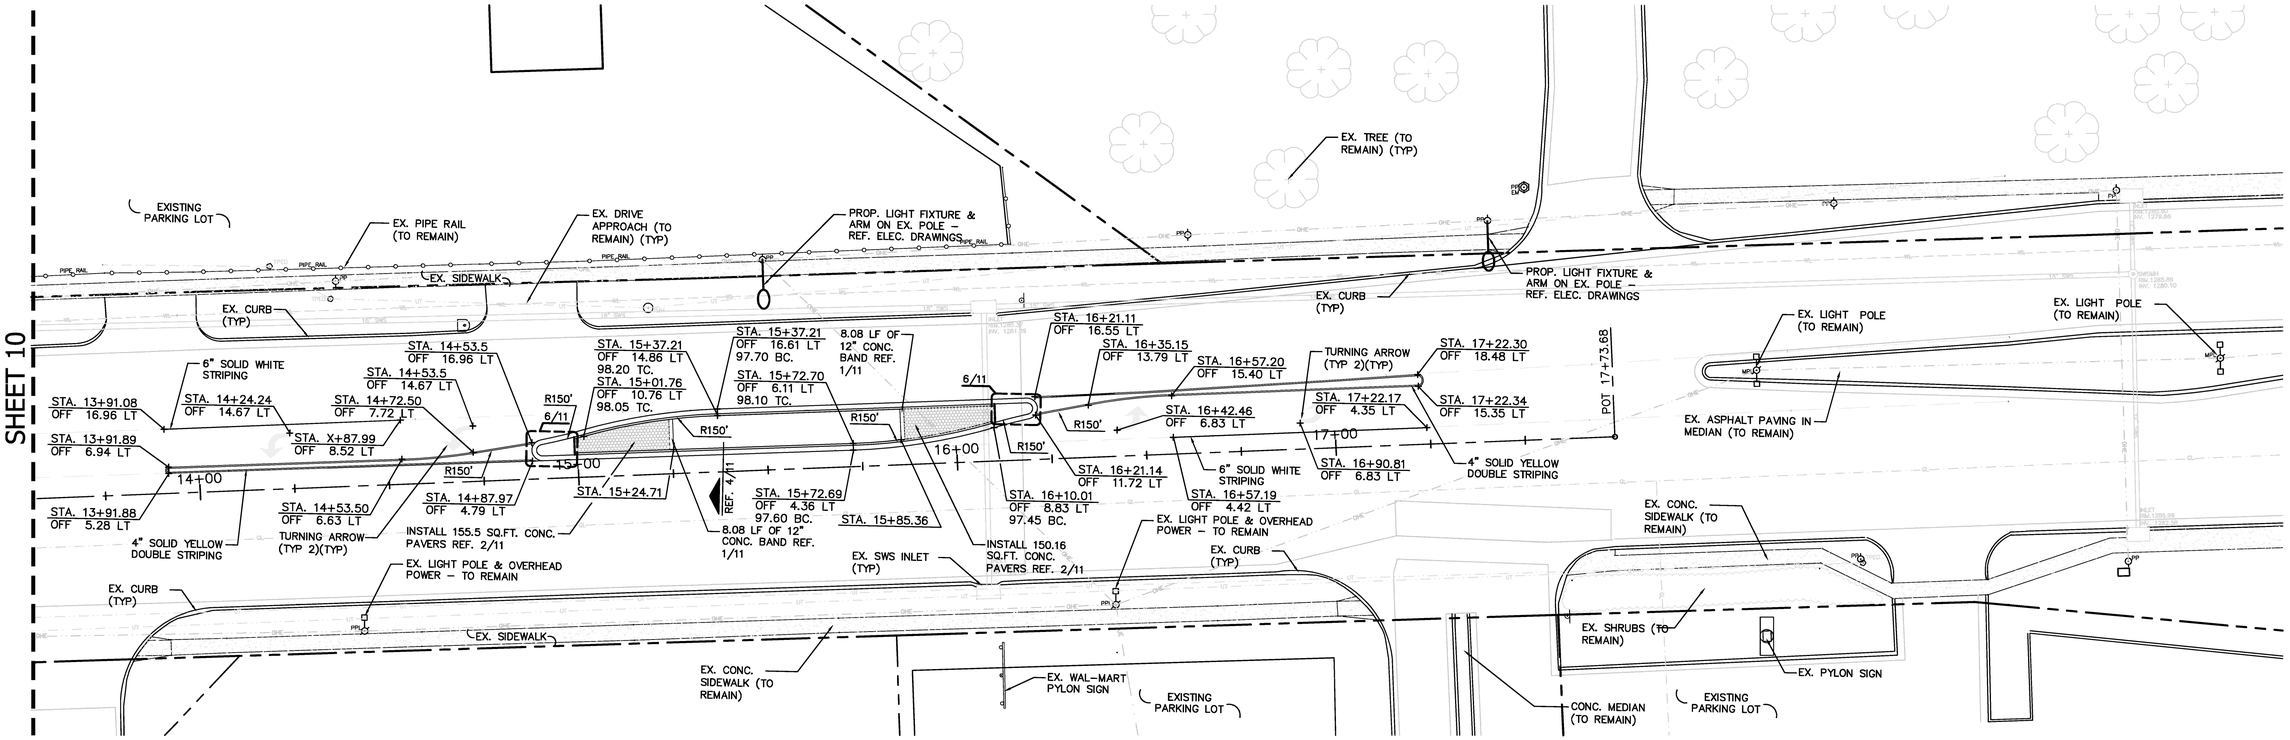

A STREETSCAPE IMPROVEMENT PLAN

SOUTH BROADWAY 1"=20'-0"

NORTH

NOTES:
- SAW-CUT EDGES ALL CONCRETE TO BE REMOVED.
- GENERAL CONTRACTOR SHALL VERIFY ALL GRADES IN FIELD & ADJUST GRADES AS NECESSARY TO MATCH EXISTING GRADES. THE GENERAL CONTRACTOR SHALL SUBMIT PROJECT ENGINEER WITH AS BUILD GRADES
- STRIPING TO FOLLOW CURRENT VERSION MUTCD
- BC = BOTTOM OF CURB (REF. DETAIL SHEET 11)
- TC = TOP OF CURB (REF. DETAIL SHEET 11)

PRINTS ISSUED		
DATE	PURPOSE	NO.
12/29/08	OFFICE CHECK	
05/26/09	FOR CONSTRUCTION	

LAW/KINGDON, INC.
ARCHITECTS •ENGINEERS• PLANNERS
LANDSCAPE ARCHITECTS
345 RIVERVIEW #200, WICHITA, KS 67203
Phone (316) 268-0230 Fax (316) 268-0205

Copyright © 2008

DRAWN	CHECKED
WAW	JB

SOUTH BROADWAY STREETSCAPE IMPROVEMENT PROJECT
WICHITA, KS

PROJECT NUMBER 08186

SITE ARCHITECTURAL PLAN

SHEET NUMBER 09 OF 20 SHEETS