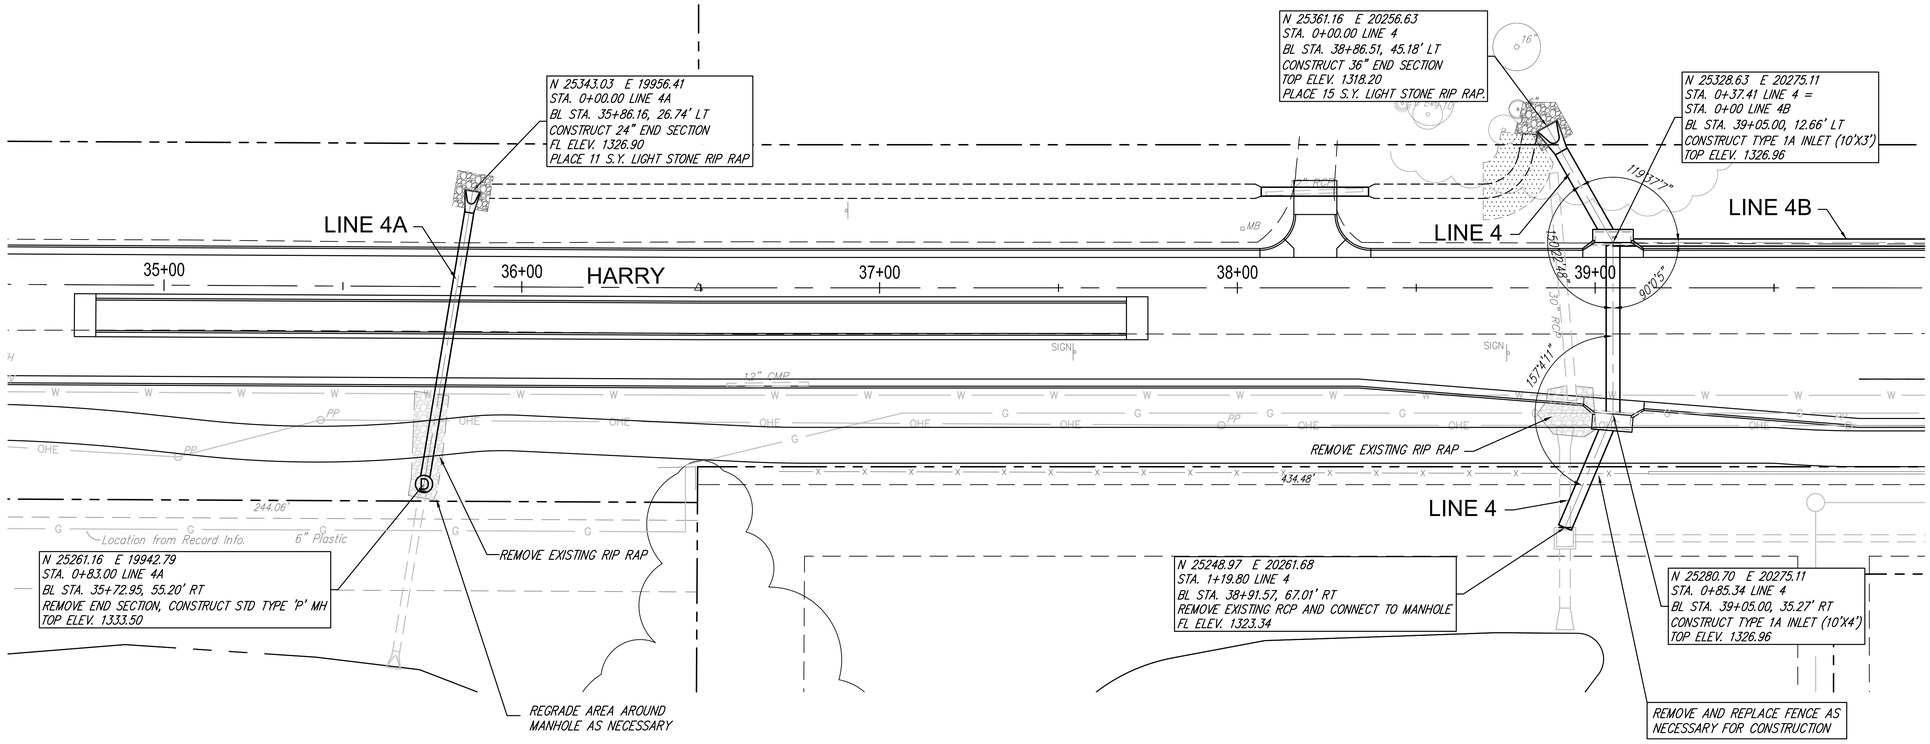

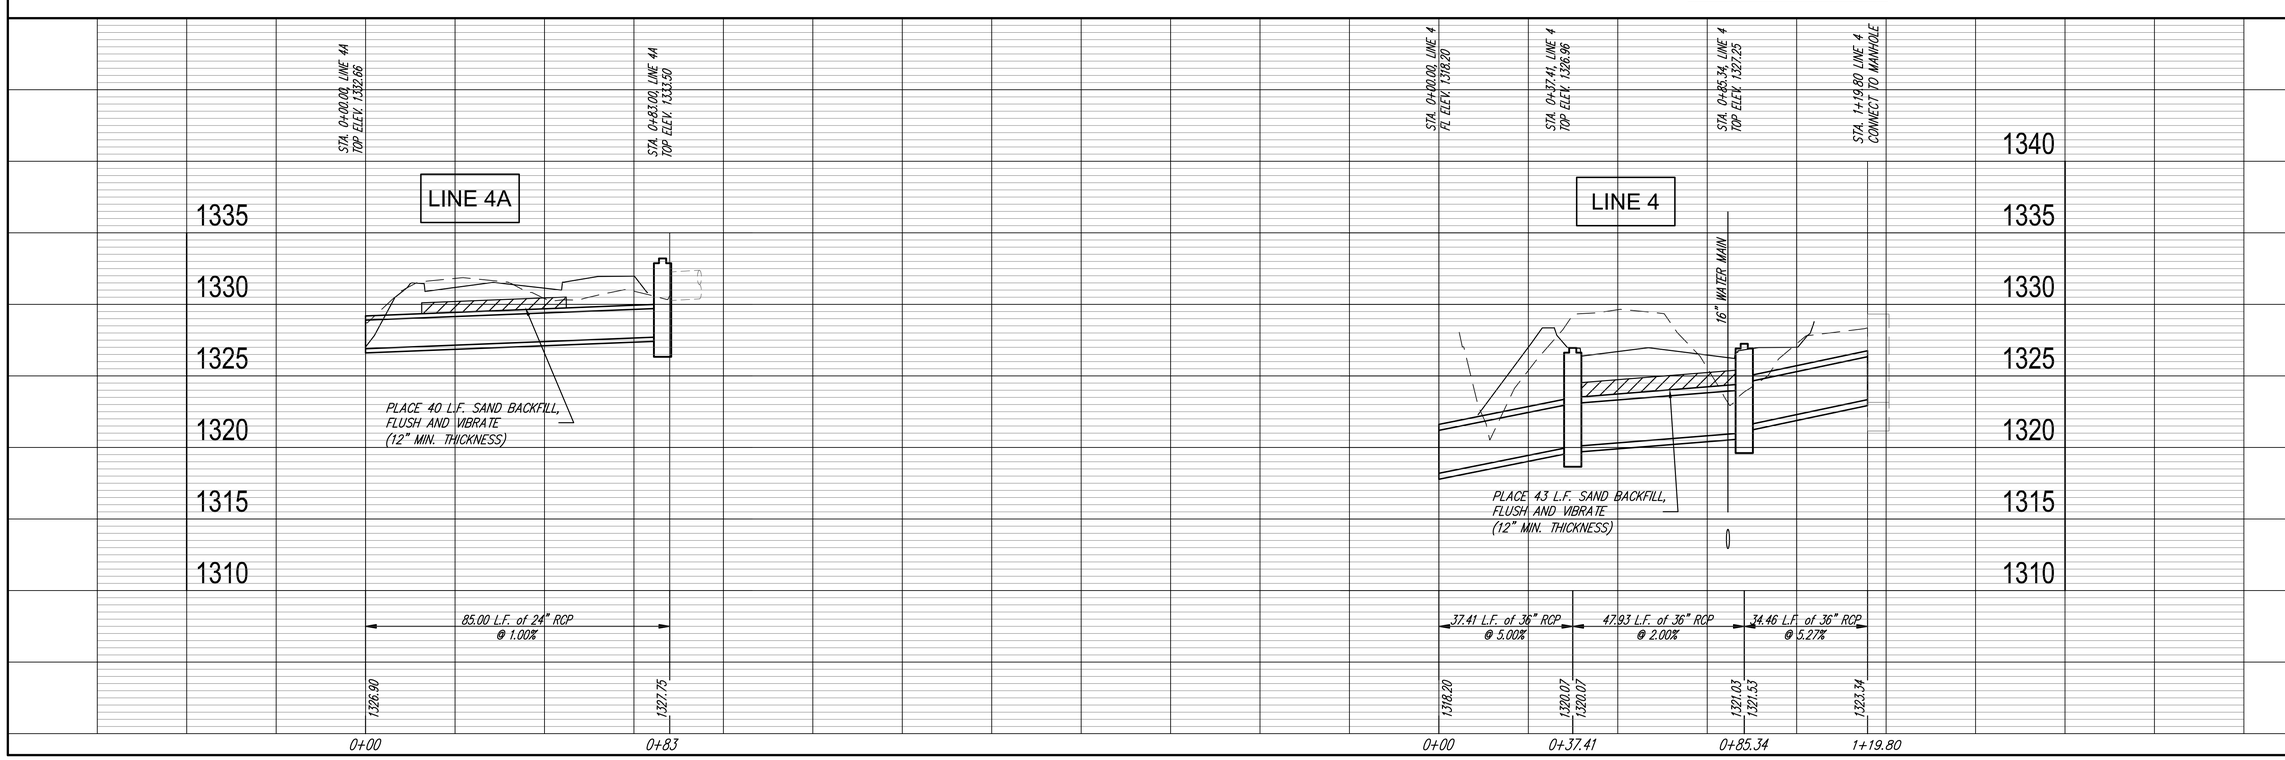

Ruggles & Bohm, P.A.
Engineering/Surveying/Land Planning
934 North Rock Road (316) 685-1020
Wichita, Kansas 67203 (316) 264-4621 fax
www.ruglesbohm.com E-mail: info@ruglesbohm.com

DESIGN KWL	DRAWN RA
UTILITY	DATE
REVISED	REVIEW

PROJECT NUMBER 87 N-0514-01
DRAWING FILE xsec base {SWS LINE 1}

HARRY IMPROVEMENTS
STORM DRAIN LINE 4 & 4A
WICHITA, KANSAS

RB JOB 3240E