PROJECT NO.	YEAR	SHEET NO.	TOTAL SHEETS
KA-1006-04	2010	18	71

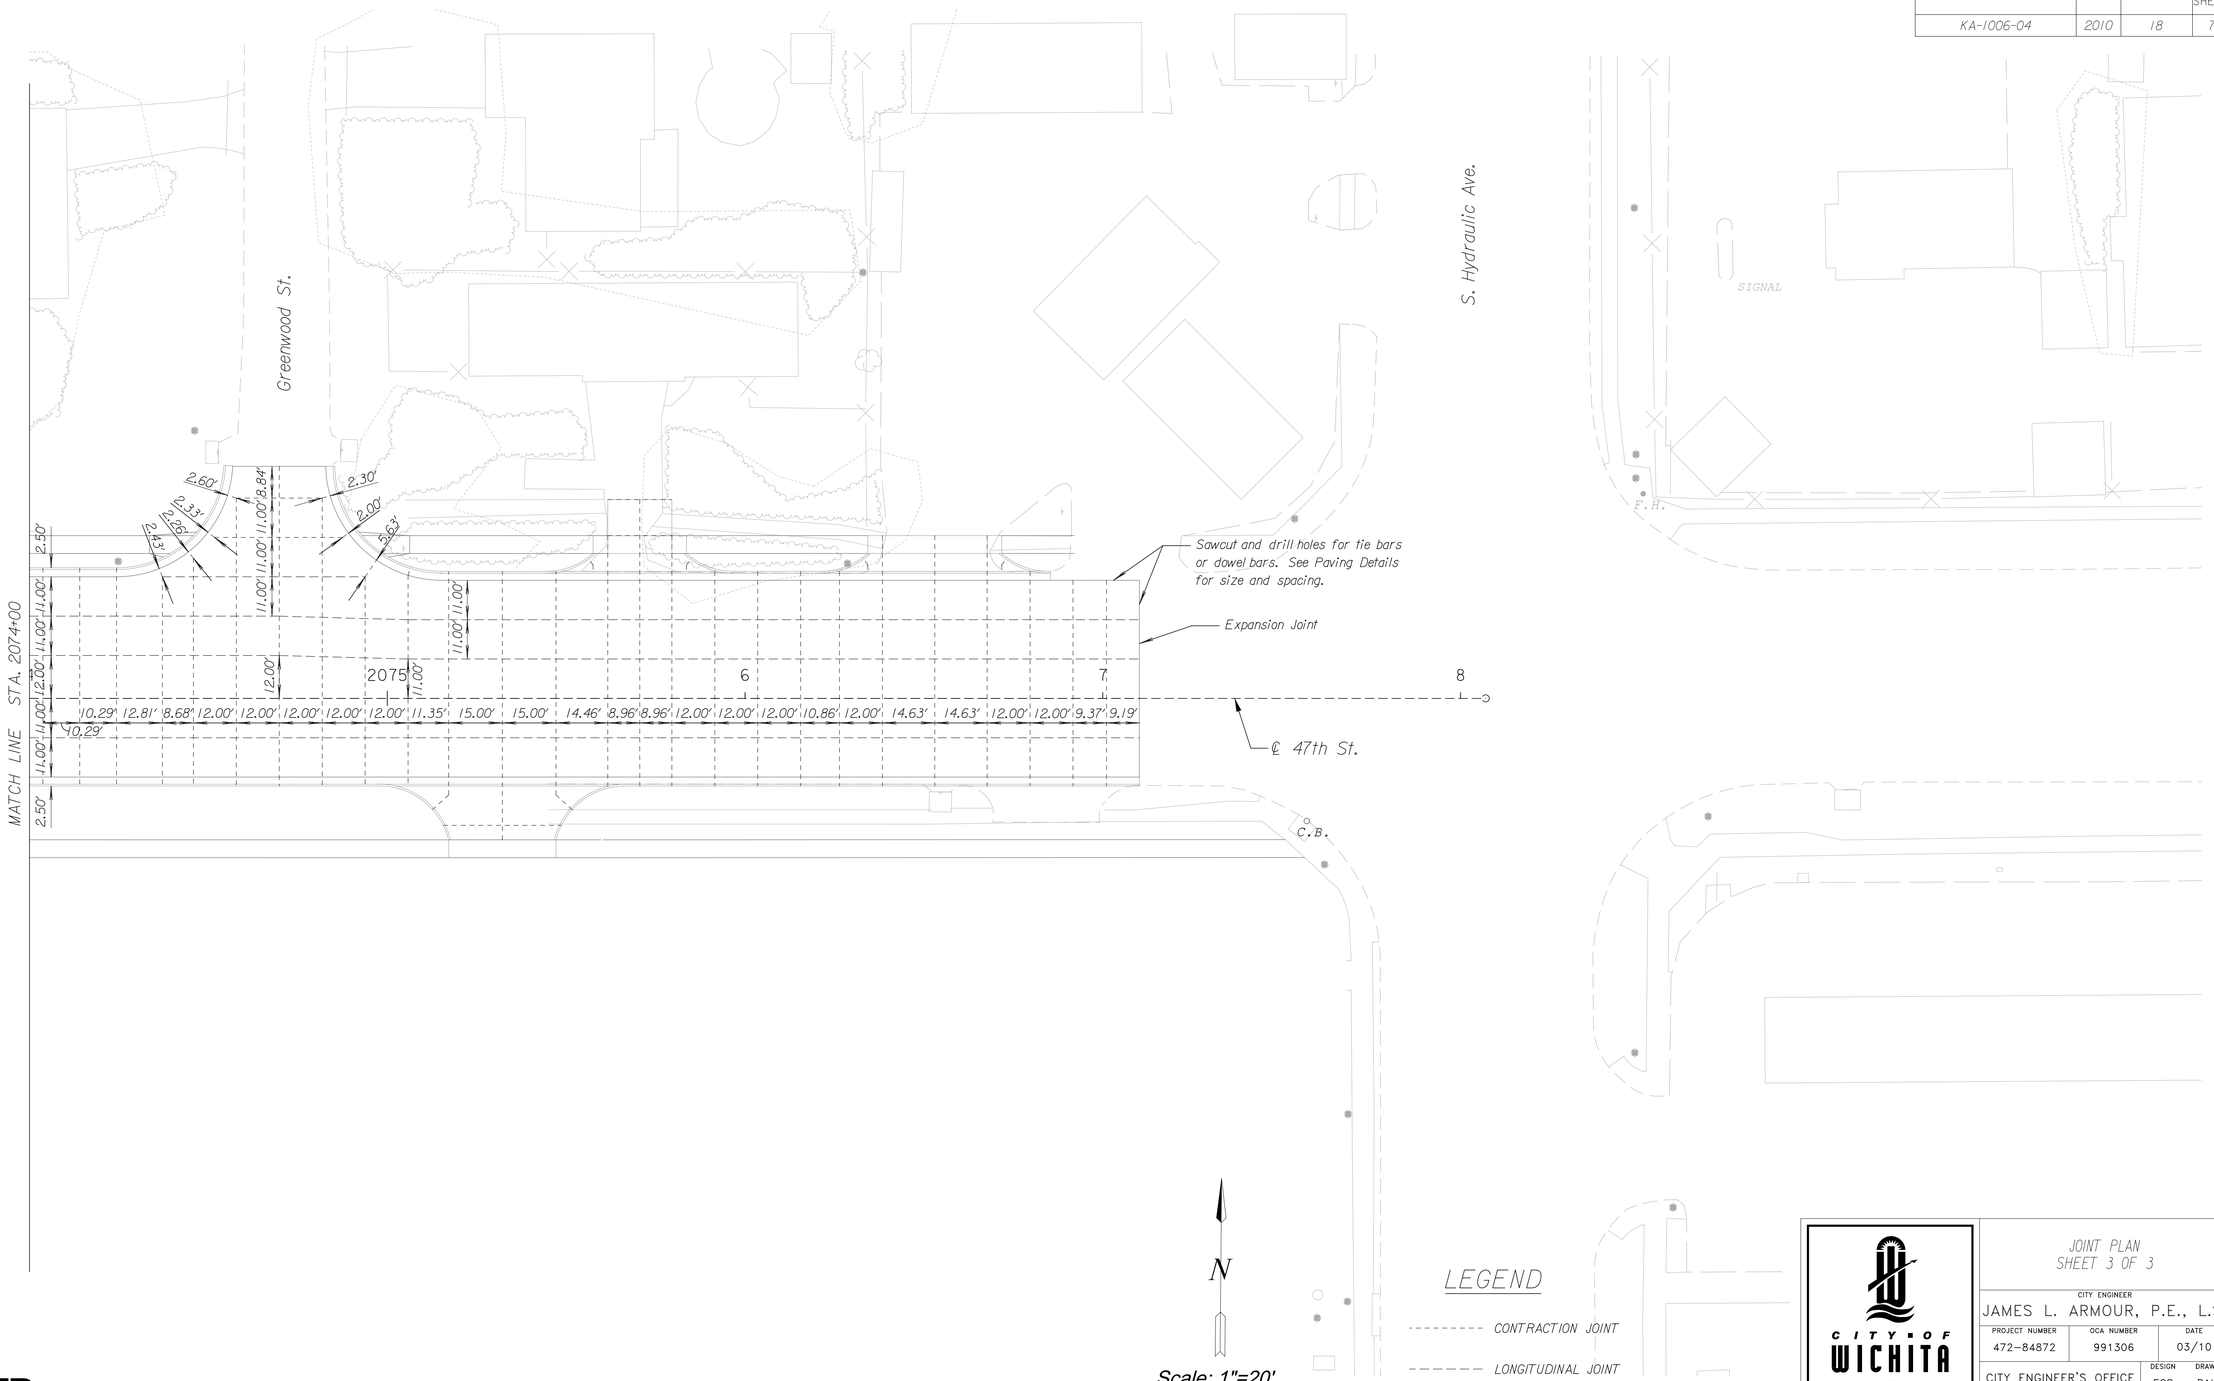

HNTB
ENGINEERS ARCHITECTS PLANNERS

CITY OF WICHITA
PUBLIC WORKS
ENGINEERING

JOINT PLAN
SHEET 3 OF 3

CITY ENGINEER
JAMES L. ARMOUR, P.E., L.S.

PROJECT NUMBER	OCA NUMBER	DATE
472-84872	991306	03/10

CITY ENGINEER'S OFFICE
CITY HALL – SEVENTH FLOOR
455 NORTH MAIN STREET
WICHITA, KANSAS 67202-1620
(316) 268-4501
(316) 268-4114 FAX

DESIGN	DRAWN
EGS	RAM

SHEET
18 OF 71

Plotted on: Friday February 26, 2010 8:01
Ksctomaker Plot Queue: \\CBSWIC01\KC038933-PS
Plot Scale: 19.999961 Pen Table: 5031_half.pen
Design Filename: \\kcow01\Jobs\5031\Roadway\CD\JointPlans\47th_Joint03.dgn

\\kcow01\Jobs\5031\Roadway\CD\JointPlans\47th_Joint03.dgn