SPECIAL WASTE TRANSPORTATION & DISPOSAL

1. THE AREA INDICATED ON THIS PLAN SHALL BE EXCAVATED AS SHOWN. THE QUANTITY OF THIS PORTION OF EXCAVATION IS 2,565 CUBIC YARDS OF EXCESS EXPORT. THIS VOLUME OF EXCAVATION SHALL BE IN THE BASE BID. AS PART OF ADD ALTERNATE BID ITEM #6. THIS VOLUME OF SOIL SHALL BE BID PER THE FOLLOWING SPECIFICATIONS AND REQUIREMENTS AND BE TREATED AS SPECIAL WASTE.

2. SOILS TESTED FROM THE FORMER RAIL CORRIDOR AS SHOWN ON THIS DRAWING HAVE INDICATED THAT THEY ARE IMPACTED BY ARSENIC AND SEMI-VOLATILE ORGANIC COMPOUNDS KNOWN AS POLY AROMATIC HYDROCARBONS (SVOC's). THE LEVELS ARE SUCH THAT ANY SOILS EXCAVATED FROM THE RAIL CORRIDOR AREA ARE TO BE DISPOSED OF AS "SPECIAL WASTE" AND CANNOT BE USED FOR ANY CONSTRUCTION ACTIVITY. SEE AEC REPORT (ATTACHMENT SWD-1) AND SOIL MANAGEMENT PLAN (ATTACHMENT SWD-2). THE CONTRACTOR SHALL:

   - FOLLOW THE SOILS MANAGEMENT PLAN FOR THE IMPACTED SOILS.
   - PROCURE THE NECESSARY PERMITS TO EXCAVATE.
   - OBTAIN THE SPECIAL WASTE DISPOSAL PERMIT FROM KDHE BUREAU OF WASTE MANAGEMENT
   - IDENTIFY A KDHE PERMITTED SUBTITLE D MUNICIPAL SOLID WASTE LANDFILL THAT WILL ACCEPT THE SPECIAL WASTE AND AS APPROVED BY THE CITY OF WICHITA.
   - PROVIDE LABORATORY ANALYSIS OF THE SOIL (PROFILE SAMPLE) TO THE LANDFILL AS REQUIRED BY THE LANDFILL
   - MANIFEST THE SPEICAL WASTE SOILS PER KDHE REQUIREMENTS
   - HAUL AND DISPOSE OF THE SOILS AT THE APPROVED LANDFILL.
   - DOCUMENT VOLUME OF SPECIAL WASTE DISPOSED OF WITH CERTIFIED MANIFEST AND WEIGHT TICKET IN TONS.

3. ALL WORK DONE FOR THIS TASK IS SUBJECT TO KDHE OVERSIGHT, SO THE CONTRACTOR SHALL BE FAMILAR WITH THE STATE'S DISPOSAL AND DOCUMENTATION REQUIREMENTS. THE CONTRACTOR SHALL SUBMIT A COPY OF ALL PERMITS AND DISPOSAL MANIFESTS TO THE CITY'S DEPARTMENT OF PUBLIC WORKS ENGINEERING PROJECT MANAGER, STAN BREITENBACH

4. QUESTIONS CONCERNING THE SPECIAL WASTE DISPOSAL COMPONENT MAY BE DIRECTED IN WRITING TO THE CITY'S DEPARTMENT OF PUBLIC WORKS-ENGINEERING PROJECT MANAGER, STAN BREITENBACH OR TO THE CITY'S DEPARMENT OF PUBLIC WORKS-OFFICE OF ENVIRONMENTAL HEALTH, SHAWN MALONEY.

5. THE GENERAL CONTRACTOR SHALL EXCAVATE EXISTING SOILS IN THE INDICATED "SPECIAL EXCAVATION & WASTE AREA INDICATED ON THIS DRAWING AND PER INSTRUCTIONS IN THE SPECIAL PROVISIONS.

6. THE GENERAL CONTRACTOR SHALL RETAIN A SUBCONTRACTOR LICENSED/CERTIFIED IN SPECIAL WASTE DISPOSAL. THE SUBCONTRACTOR SHALL BE RESPONSIBLE FOR OBTAINING AUTHORIZATION FOR DISPOSAL OF MATERIALS.

7. GENERAL CONTRACTOR SHALL CONTACT THE CITY OF WICHITA ENVIRONMENTAL SERVICES DEPARTMENT PRIOR TO STARTING EXCAVATION TO COORDINATE FINAL EXTENTS OF EXCAVATION AND ANY SPECIAL REQUIREMENTS FOR EXCAVATION.

8. SURVEY CONTROL MARKING EXCAVATION LIMITS WILL BE PROVIDED BY THE CITY OF WICHITA. COORDINATE WITH THE PROJECT ENGINEER.

9. TEST BORING LOCATIONS AND INFORMATION PROVIDED FOR REFERENCE AND INFORMATIONAL PURPOSES ONLY.

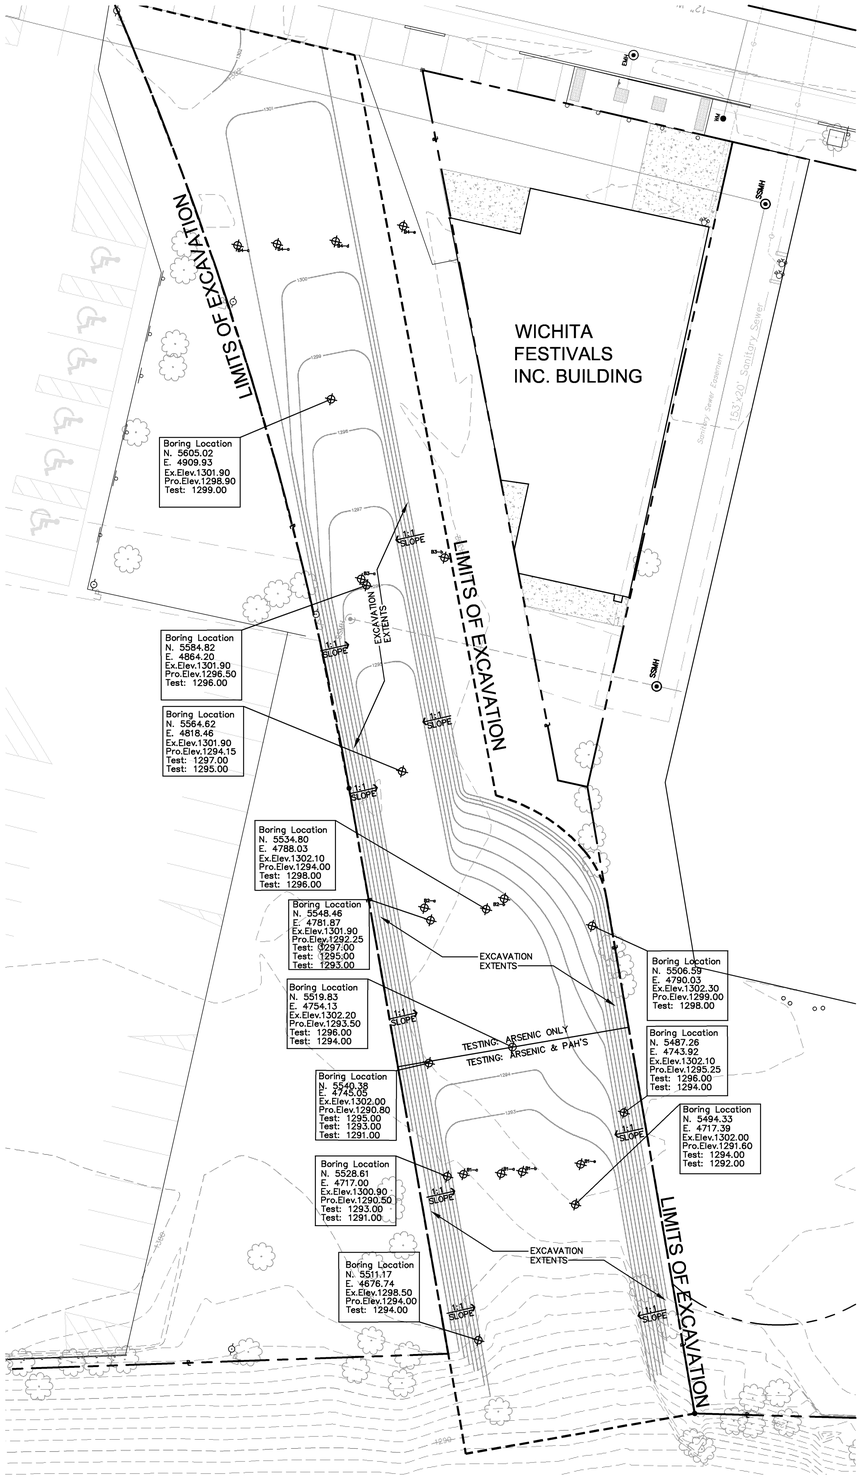

A SPECIAL WASTE EXCAVATION PLAN

1"=20'-0"

NORTH

PRINTS ISSUED		
DATE	PURPOSE	NO.
10.05.09	FIELD CHECK	
11.12.09	OFFICE CHECK	
02.01.10	FINAL PLANS	

RIVER CORRIDOR
IMPROVEMNTS PHASE 1C:
WICHITA, KS

LawKingdon Architecture
Engineering · Planning · Interiors · Landscapes

LawKingdon Architecture
345 RIVERVIEW,WICHITA,KS 67203
Phone (316) 268-0230 Fax: (316) 268-0205
©
CONTACT: JEFFREY A. BEST, ASLA

PROJECT NUMBER:
08386

SHEET TITLE:
SPECIAL WASTE EXCAVATION & DISPOSAL

SHEET NUMBER:
DE4.1

TDF