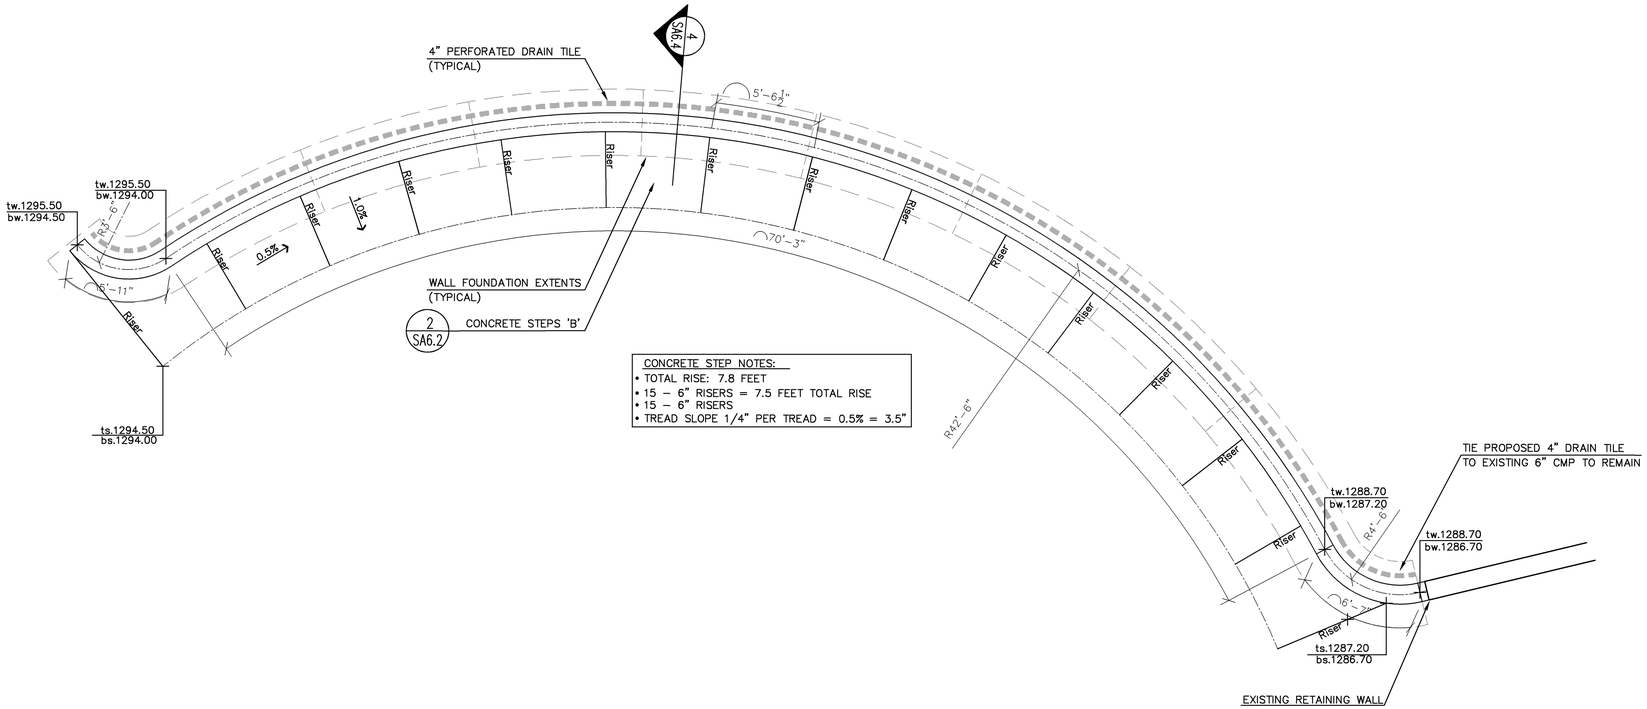

CONCRETE STEP NOTES:
- TOTAL RISE: 7.8 FEET
- 15 – 6" RISERS = 7.5 FEET TOTAL RISE
- 15 – 6" RISERS
- TREAD SLOPE 1/4" PER TREAD = 0.5% = 3.5"

A WALL 'A' ENLARGED PLAN

1/4" = 1'-0"

NORTH

WALL FINISH:

CONCRETE WALL SHALL BE CONSISTENT AND FREE OF IMPERFECTIONS IN THE FINISH. CONCRETE SHALL BE VIBRATED ADEQUATELY TO REMOVE AIR POCKETS AND FULLY CONSOLIDATED.

CONCRETE JOINTS IN ADJACENT STEPS SHALL EXTEND UP AND OVER CONCRETE WALL IN A PLUMB ALIGNMENT AT SPACING REQUIRED BY THE STRUCTURAL DRAWINGS.

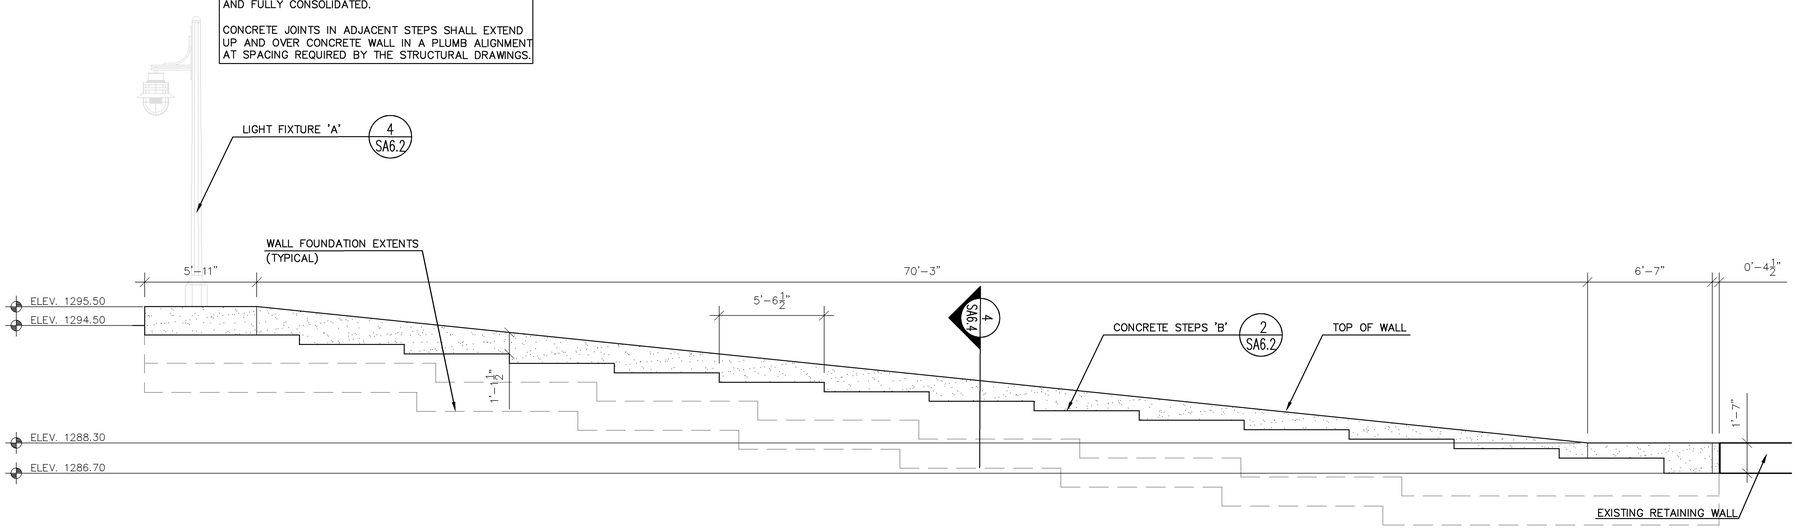

B WALL 'A' ELEVATION

1/4" = 1'-0"

PRINTS ISSUED

DATE	PURPOSE	NO.
10.05.09	FIELD CHECK	
11.12.09	OFFICE CHECK	
02.01.10	FINAL PLANS	

RIVER CORRIDOR
IMPROVEMNTS PHASE 1C:
WICHITA, KS

LawKingdon Architecture
Engineering · Planning · Interiors · Landscapes

LawKingdon Architecture
345 RIVERVIEW,WICHITA,KS 67203
Phone (316) 268-0230 Fax: (316) 268-0206
©
CONTACT: JEFFREY A. BEST, ASLA

PROJECT NUMBER:
08386

SHEET TITLE:
ENLARGED WALL PLAN & ELEVATION

SHEET NUMBER:
SA5.4