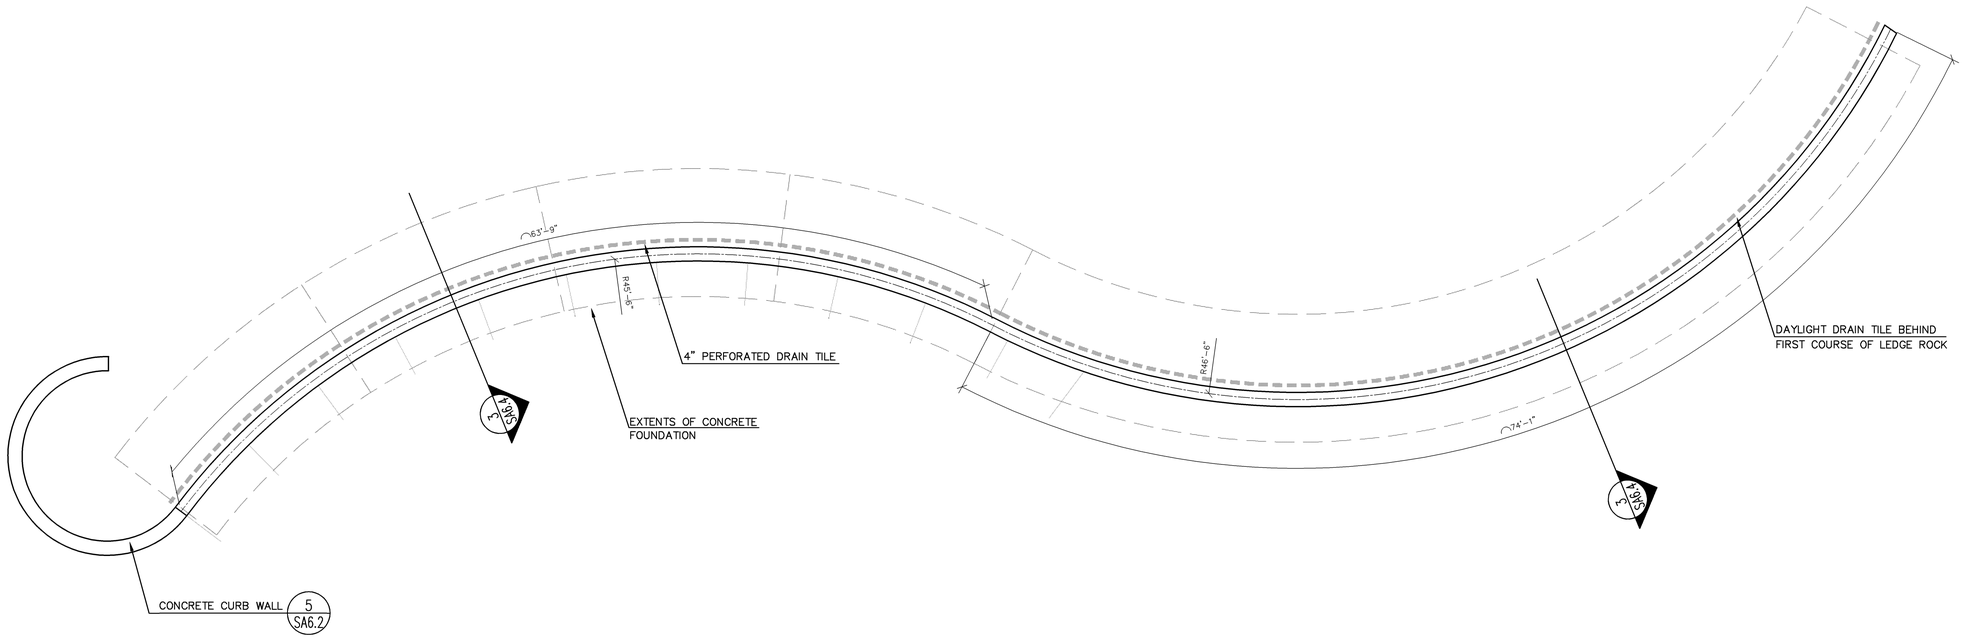

A WALL 'C' ENLARGED PLAN

3/16" = 1'-0"

NOTES:

CONCRETE WALL SHALL BE CONSISTENT AND FREE OF IMPERFECTIONS IN THE FINISH. CONCRETE SHALL BE VIBRATED ADEQUATELY TO REMOVE AIR POCKETS AND FULLY CONSOLIDATED.

CONCRETE JOINTS IN ADJACENT WALKS SHALL EXTEND UP AND OVER CONCRETE WALL IN A PLUMB ALIGNMENT AT SPACING REQUIRED BY THE STRUCTURAL DRAWINGS. JOINTS SHALL OCCUR IN THE CONCAVE SECTION OF THE CORRUGATED FORM LINER.

TIE HOLES SHALL BE PATCHED TO MATCH WALL COLOR.

RIVER SIDE OF WALL SHALL HAVE A CORRUGATED FORM LINER FINISH PER DETAIL.

ALL EXPOSED SURFACES OF FINAL WALL SHALL BE LIGHTLY SANDBLASTED TO REMOVE IMPERFECTIONS AND LEAVE A CONSISTENT FINISH.

RETAINING WALL SHALL BE COLORED CONCRETE PER SPECIFICATIONS. COLOR SHALL BE CONSISTENT THROUGHOUT RETAINING WALL AND BETWEEN SEPARATE CONCRETE POURS.

COLOR: DAVIS COLOR MESA BUFF (53750) OR APPROVED EQUIVALENT

MOCK-UPS

GENERAL CONTRACTOR TO CONSTRUCT TWO (2) MOCK-UP PANELS OF COLORED CONCRETE RETAINING WALL FOR REVIEW UTILIZING THE SAME CONCRETE MIX, CONSTRUCTION METHODS AND FORM LINER AS WILL BE USED FOR THE FINAL WALL CONSTRUCTION.

ONE MOCK-UP PANEL WILL BE LEFT WITH THE FORM LINER FINISH. ONE MOCK-UP PANEL WILL BE LIGHTLY SANDBLASTED TO ELIMINATE CONCRETE IMPERFECTIONS AND A CONSISTENT FINISH.

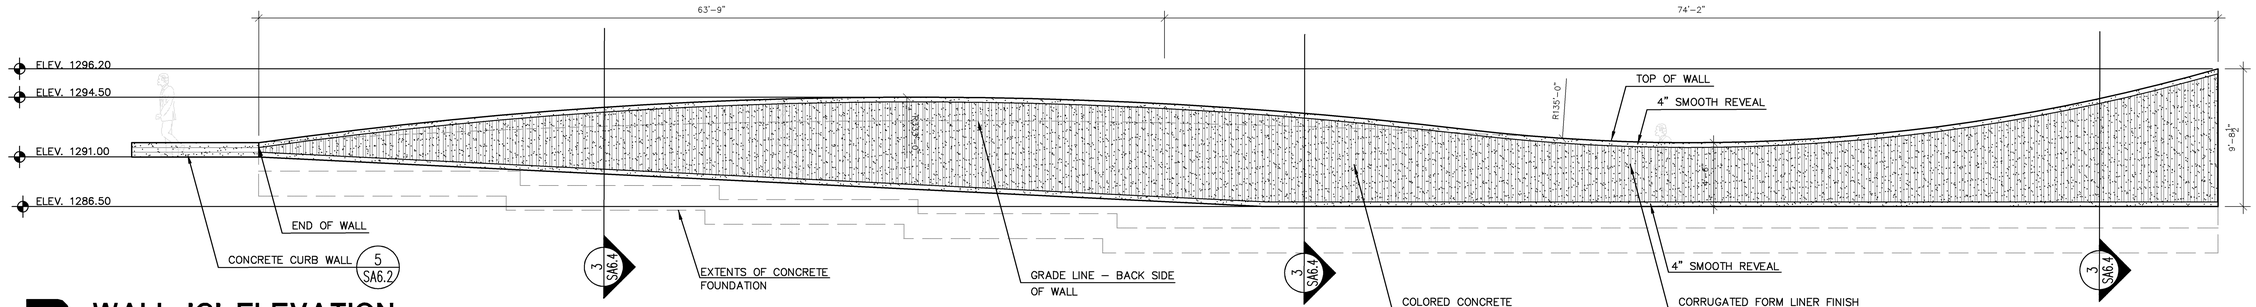

B WALL 'C' ELEVATION

3/16" = 1'-0"

PRINTS ISSUED

DATE	PURPOSE	NO.
10.05.09	FIELD CHECK	
11.12.09	OFFICE CHECK	
02.01.10	FINAL PLANS	

RIVER CORRIDOR
IMPROVEMNTS PHASE 1C:
WICHITA, KS

LawKingdon Architecture
Engineering · Planning · Interiors · Landscapes

LawKingdon Architecture
345 RIVERVIEW,WICHITA,KS 67203
Phone (316) 268-0230 Fax: (316) 268-0205
©
CONTACT: JEFFREY A. BEST, ASLA

PROJECT NUMBER:
08386

SHEET TITLE:
ENLARGED WALL PLAN & ELEVATION

SHEET NUMBER:
SA5.6