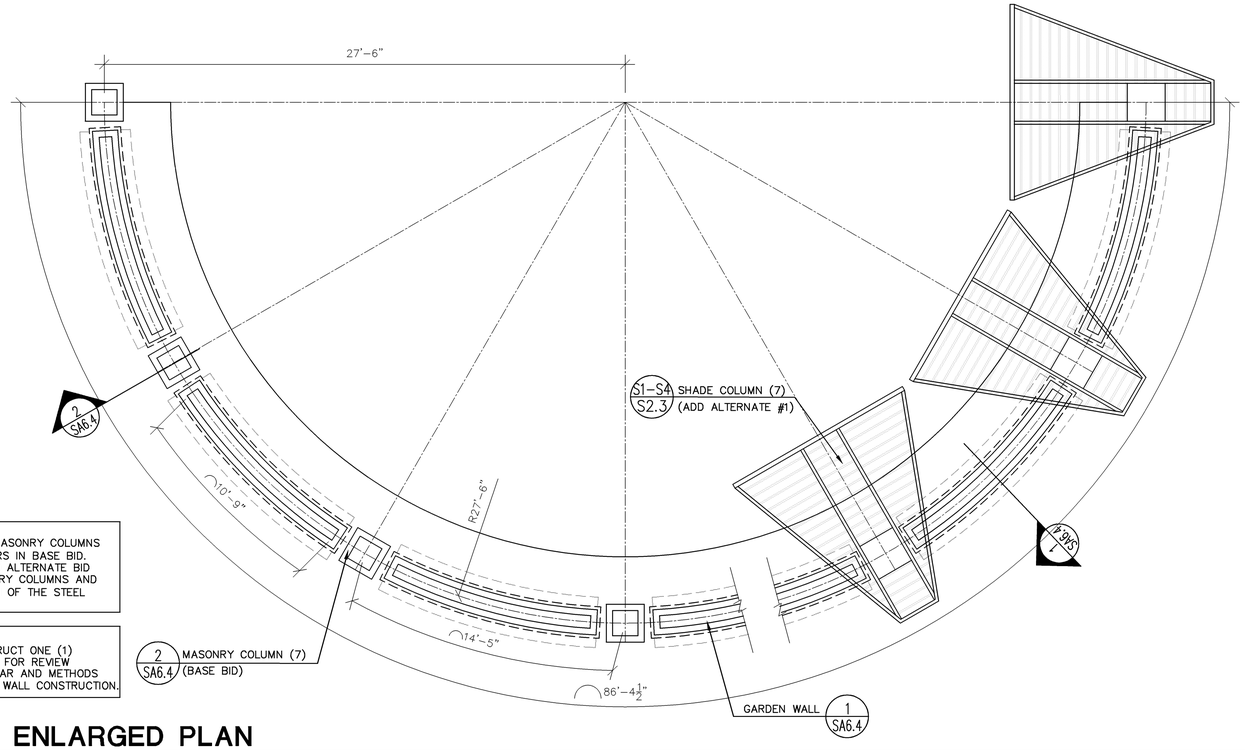

NOTE:
CONTRACTOR TO BID SEVEN (7) MASONRY COLUMNS AND SEVEN (7) PRECAST PLANTERS IN BASE BID. CONTRACTOR TO PROVIDE AN ADD ALTERNATE BID FOR DELETION OF THE SIX MASONRY COLUMNS AND PRECAST PLANTERS AND ADDITION OF THE STEEL SHADE COLUMNS AS SHOWN.

MOCK-UPS
GENERAL CONTRACTOR TO CONSTRUCT ONE (1) MOCK-UP PANELS STONE VENEER FOR REVIEW UTILIZING THE SAME STONE, MORTAR AND METHODS AS WILL BE USED FOR THE FINAL WALL CONSTRUCTION.

A WALL 'E' ENLARGED PLAN
(ADD ALTERNATE #1 SHOWN ON PART)

1/4" = 1'-0"

NORTH

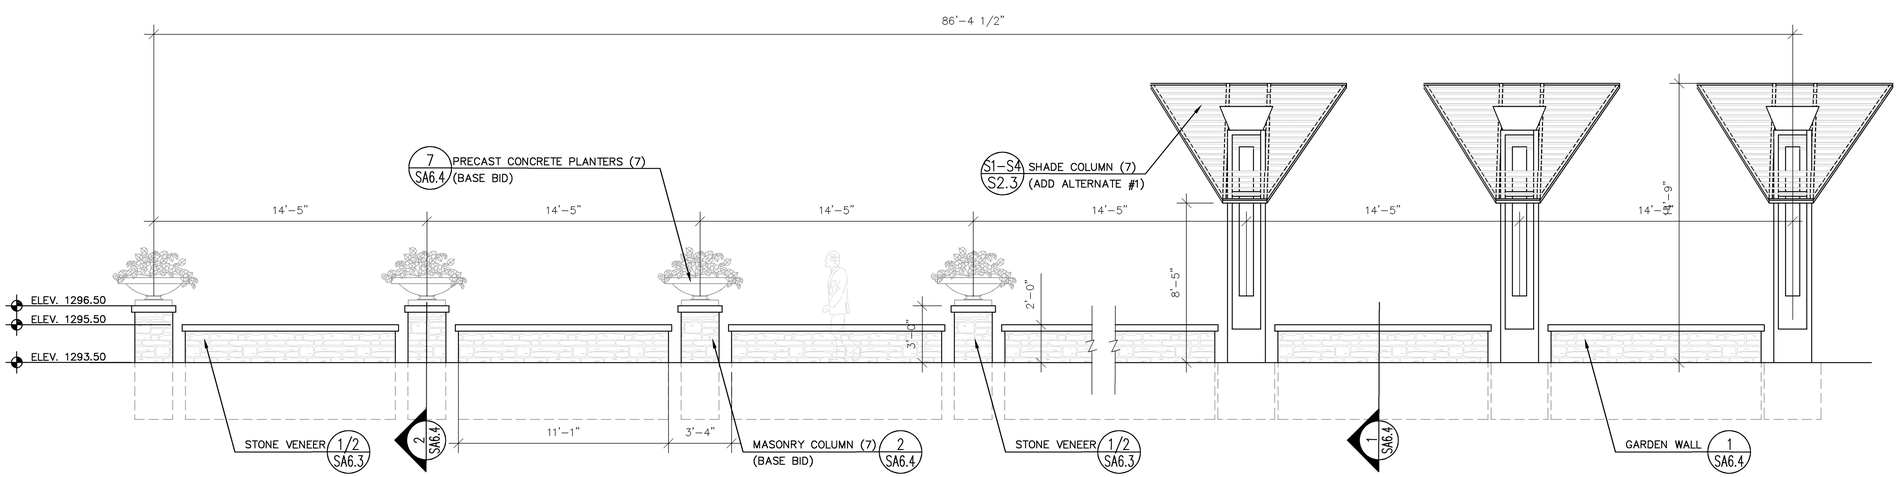

B WALL 'E' ELEVATION
(ADD ALTERNATE #1 SHOWN ON PART)

1/4" = 1'-0"

PRINTS ISSUED

DATE	PURPOSE	NO.
10.05.09	FIELD CHECK	
11.12.09	OFFICE CHECK	
02.01.10	FINAL PLANS	

RIVER CORRIDOR
IMPROVEMNTS PHASE 1C:
WICHITA, KS

LawKingdon Architecture
Engineering · Planning · Interiors · Landscapes

LawKingdon Architecture
345 RIVERVIEW, WICHITA, KS 67203
Phone (316) 268-0230 Fax: (316) 268-0205
©
CONTACT: JEFFREY A. BEST, ASLA

PROJECT NUMBER:
08386

SHEET TITLE:
ENLARGED WALL PLAN & ELEVATION

SHEET NUMBER:
SA5.8