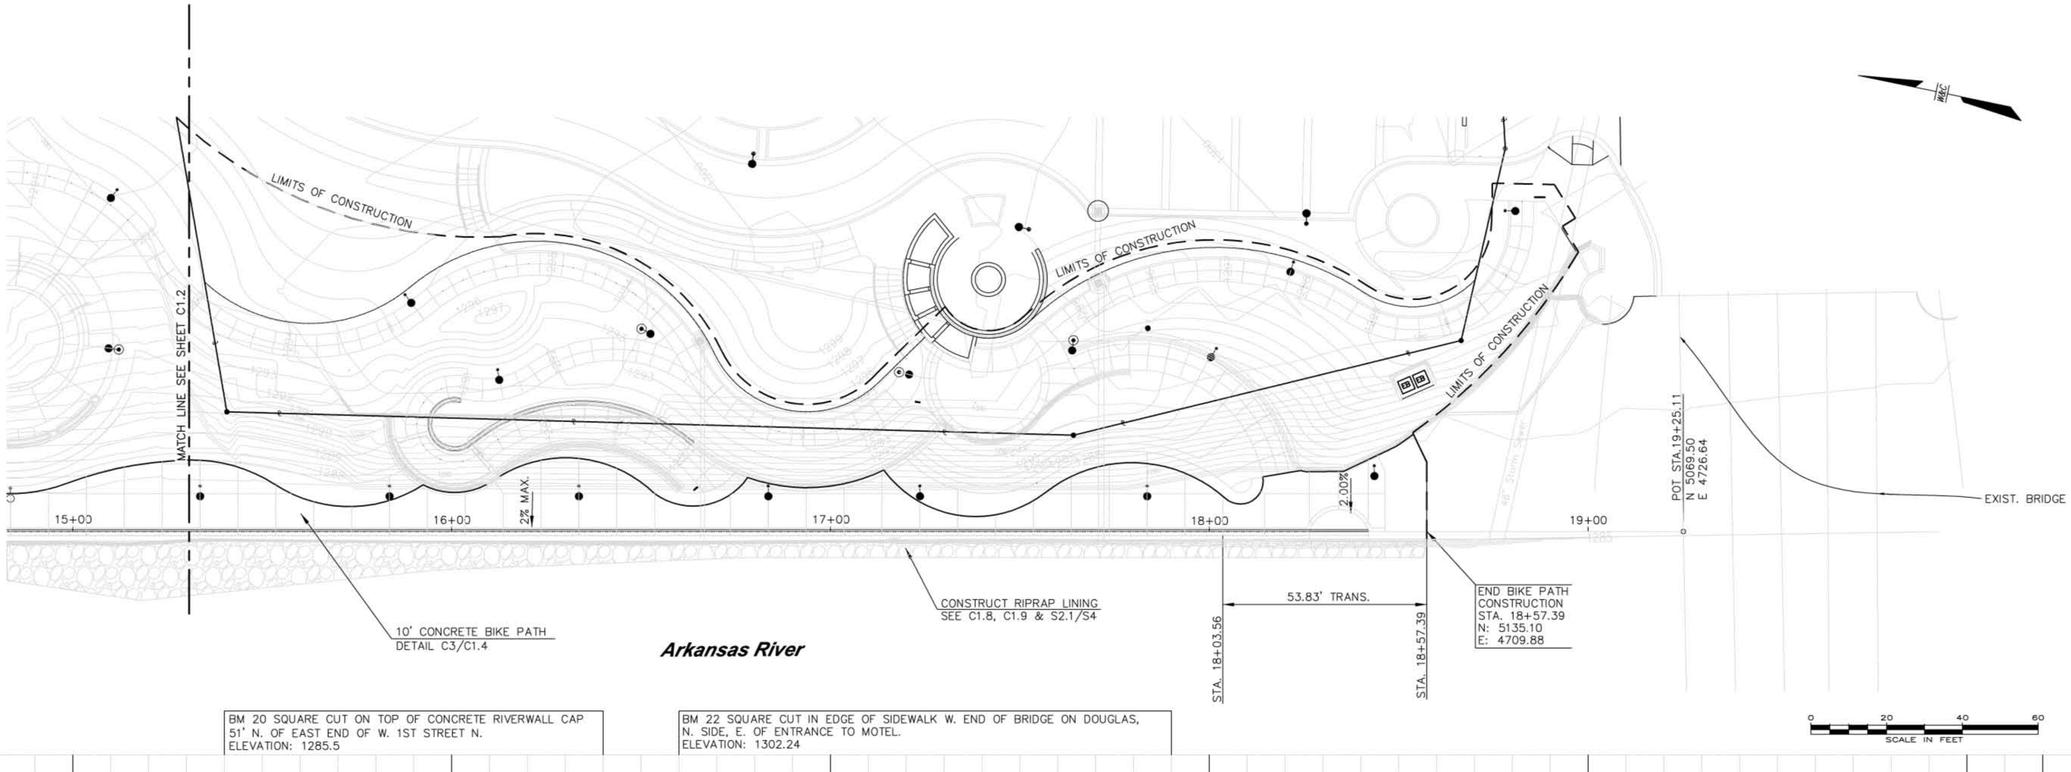

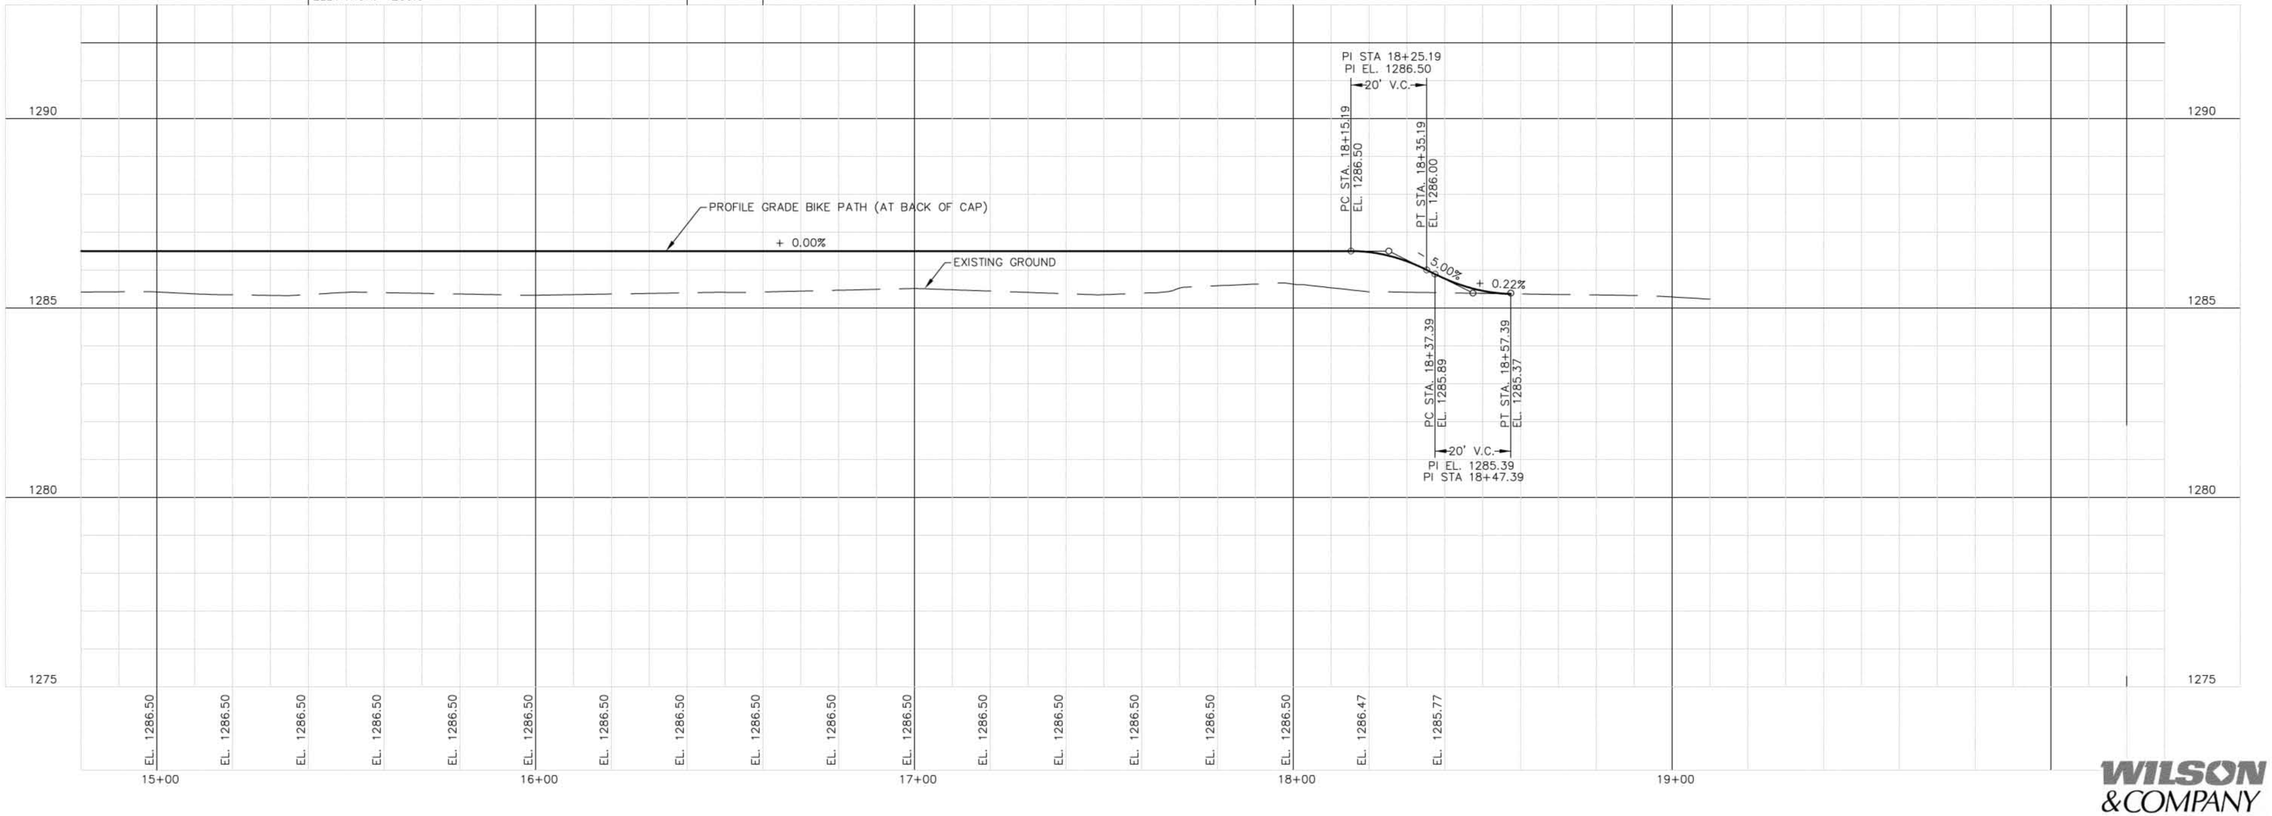

PRINTS ISSUED

DATE	PURPOSE	NO.
02.01.10	FIELD CHECK	
11.12.09	OFFICE CHECK	
02.01.10	FINAL PLANS	

RIVER CORRIDOR
IMPROVEMNTS PHASE 1C:
WICHITA, KS

LawKingdon Architecture
Engineering · Planning · Interiors · Landscapes

LawKingdon Architecture
345 RIVERVIEW, WICHITA, KS 67203
Phone (316) 268-0230 Fax: (316) 268-0205 ©
CONTACT: Karla Waters, PE

PROJECT NUMBER:
08386

SHEET TITLE:
BIKE PATH
PLAN & PROFILE

SHEET NUMBER:
C1.3

WILSON & COMPANY
ENGINEERS & ARCHITECTS

November 6, 2009 M:\TRN\08-100-416-00\CADD\SHEETS\AS SUBMITTED 02-01-10\C1_3_bike_path _riv_pp2.dwg
TDF