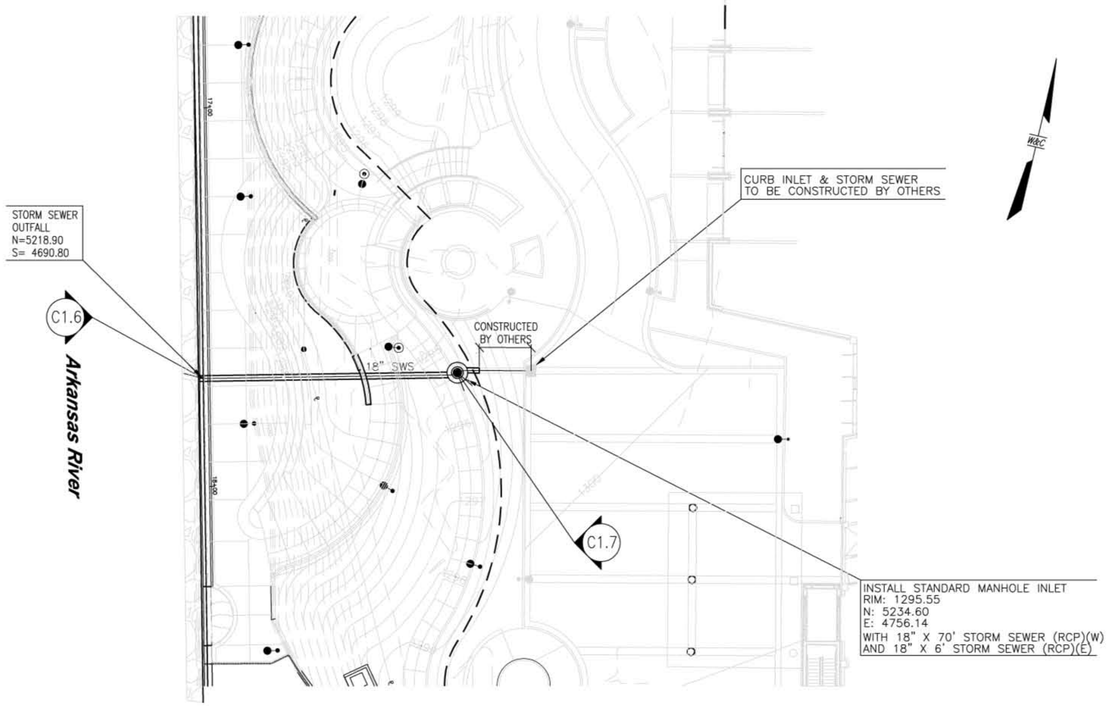

LINE A

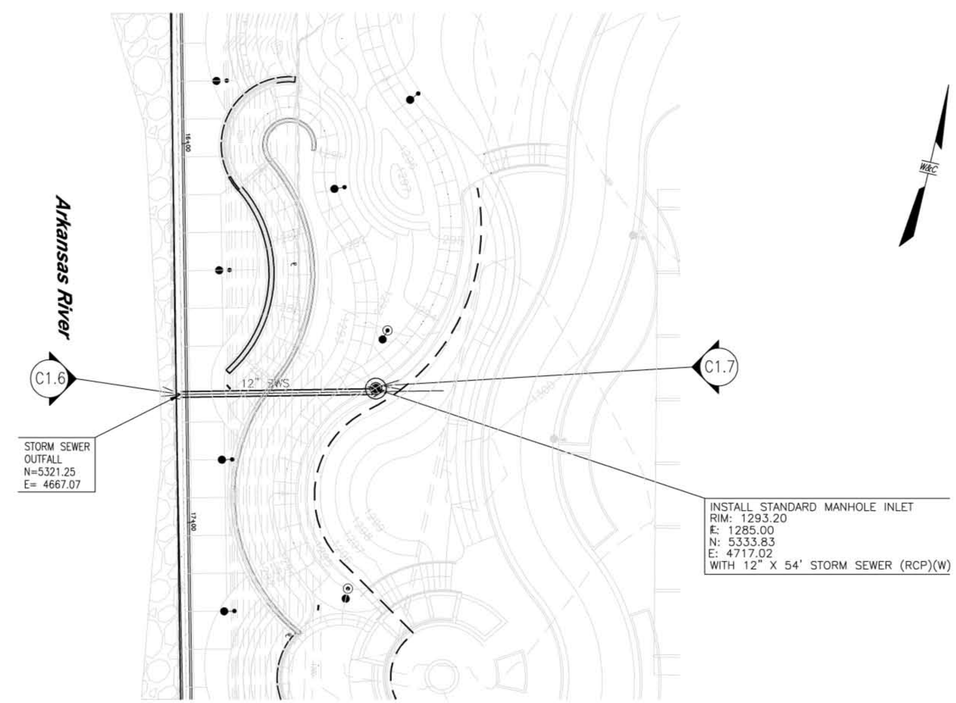

LINE B

0 20 40 60
SCALE IN FEET

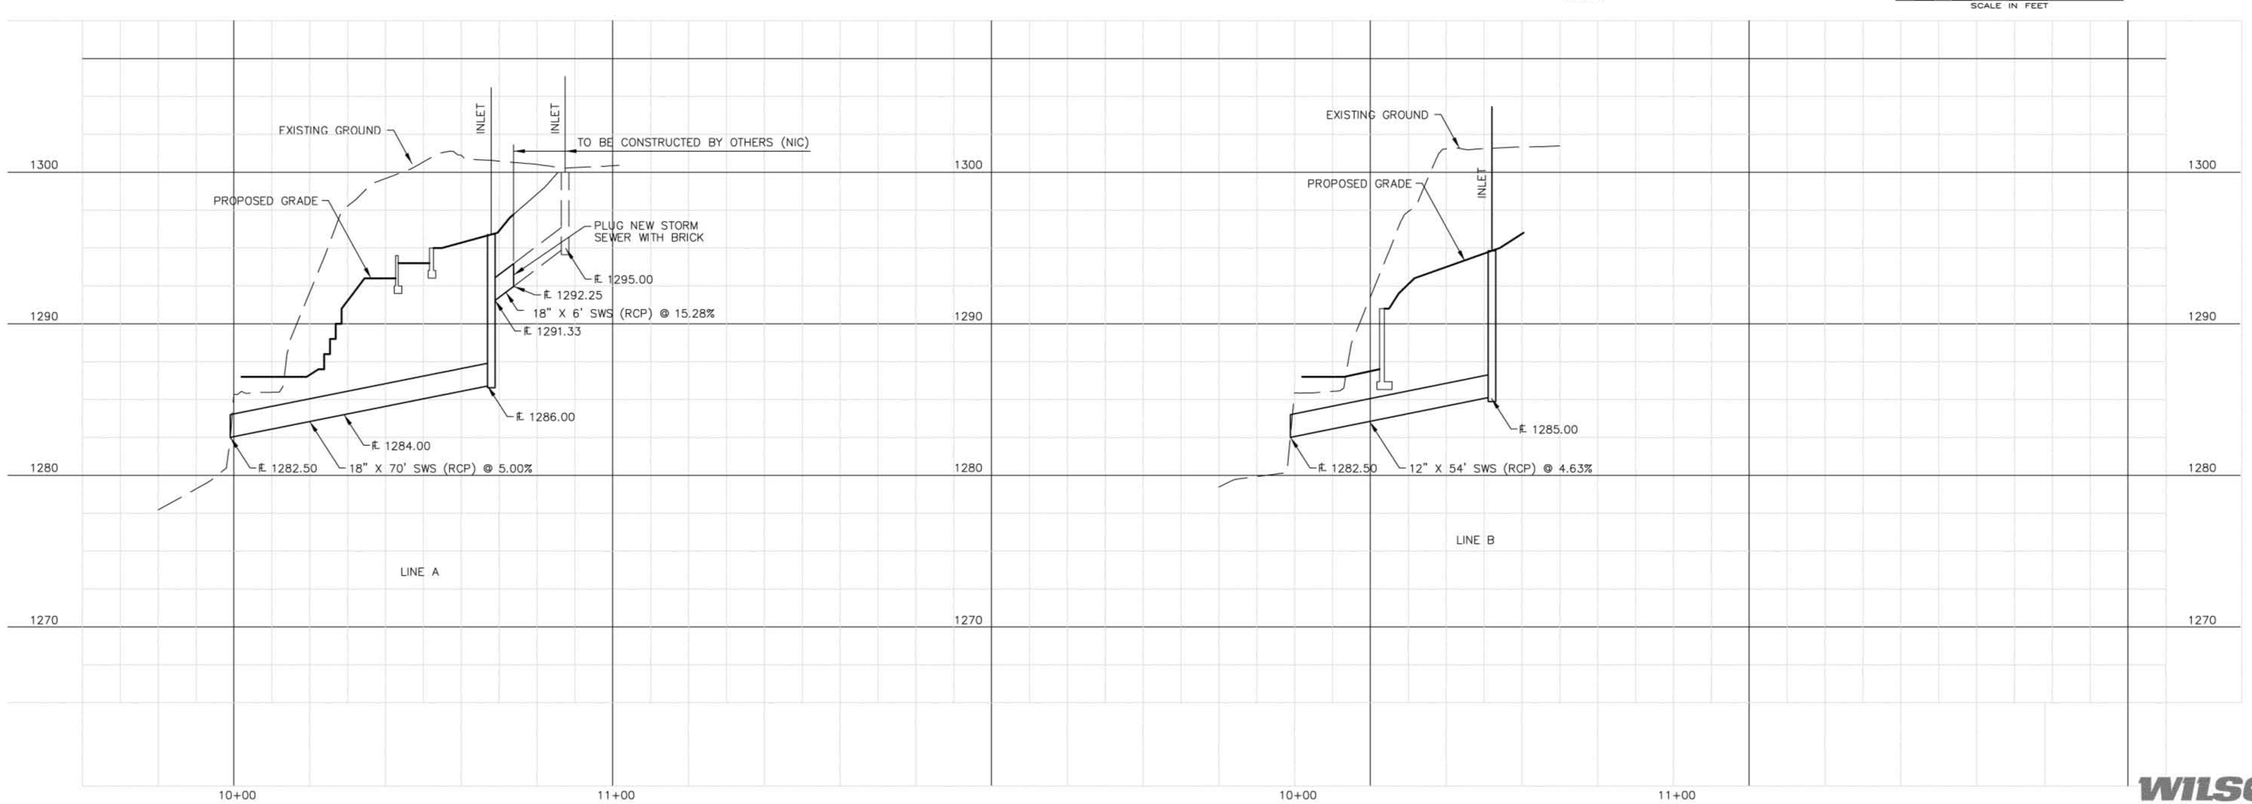

WILSON & COMPANY
ENGINEERS & ARCHITECTS

PRINTS ISSUED

DATE	PURPOSE	NO.
10.05.09	FIELD CHECK	
11.12.09	OFFICE CHECK	
02.01.10	FINAL PLANS	

RIVER CORRIDOR
IMPROVEMNTS PHASE 1C:
WICHITA, KS

LawKingdonArchitecture
Engineering · Planning · Interiors · Landscapes

LawKingdonArchitecture
345 RIVERVIEW,WICHITA,KS 67203
Phone (316) 268-0230 Fax: (316) 268-0205 ©
CONTACT: Karla Waters, PE

PROJECT NUMBER:
08386

SHEET TITLE:
STORM SEWER
LINE A&B

SHEET NUMBER:
C1.5

November 6, 2009 M:\TRN\08-100-416-00\CADD\SHEETS\AS SUBMITTED 02-01-10\C1_5_SS_LineA&B _pp.dwg
tgr