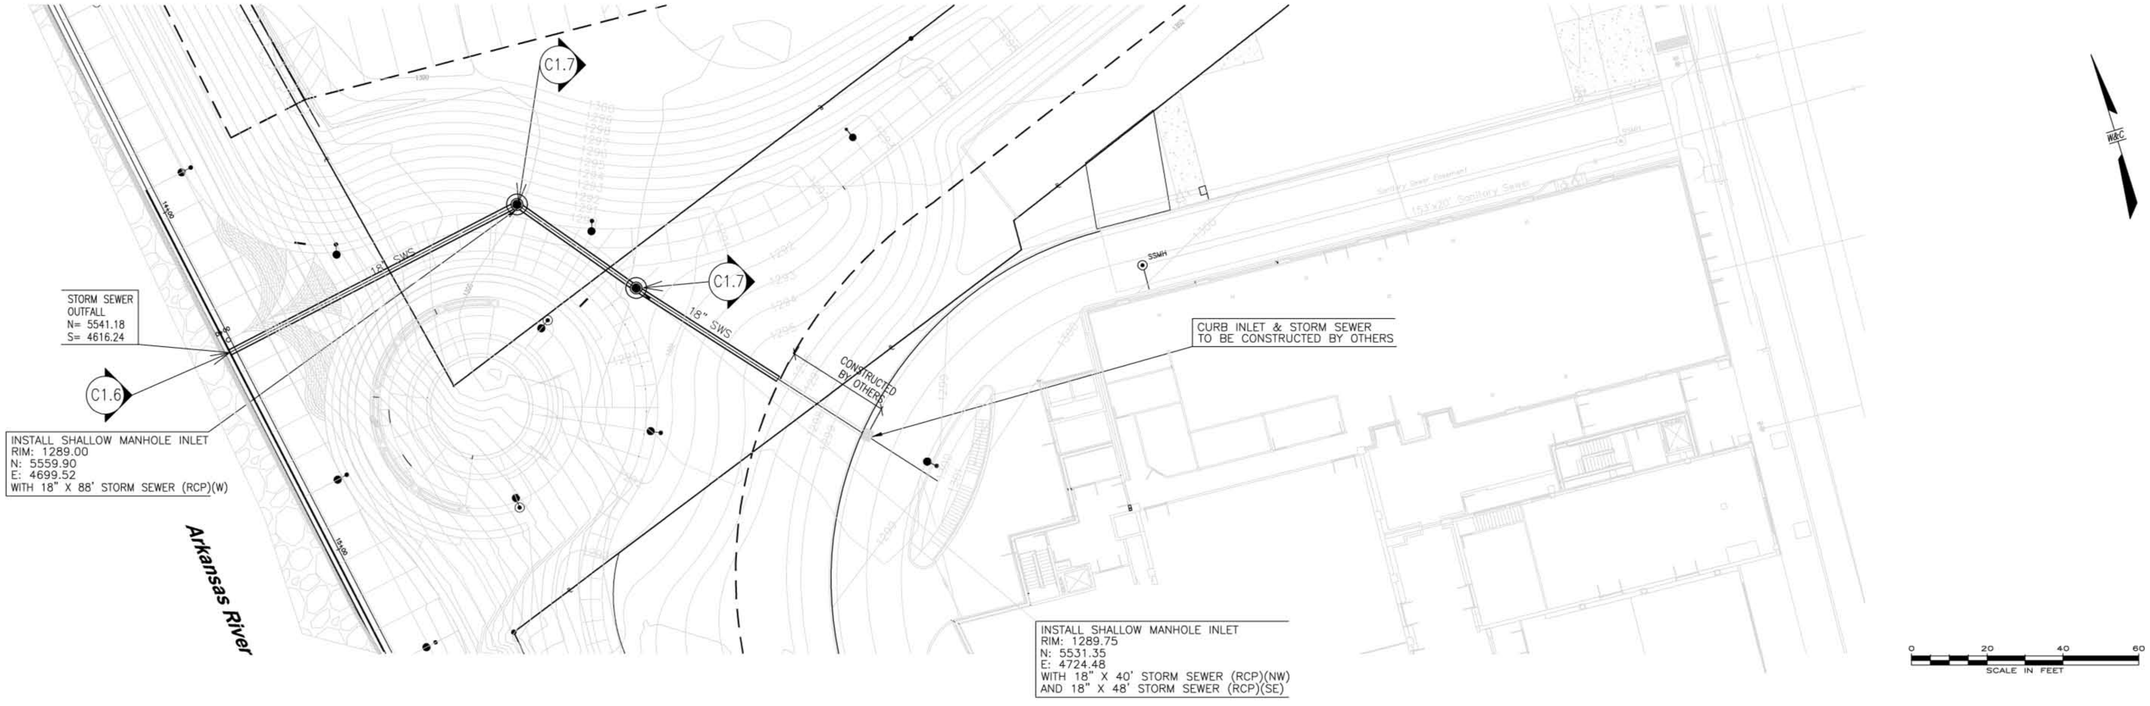

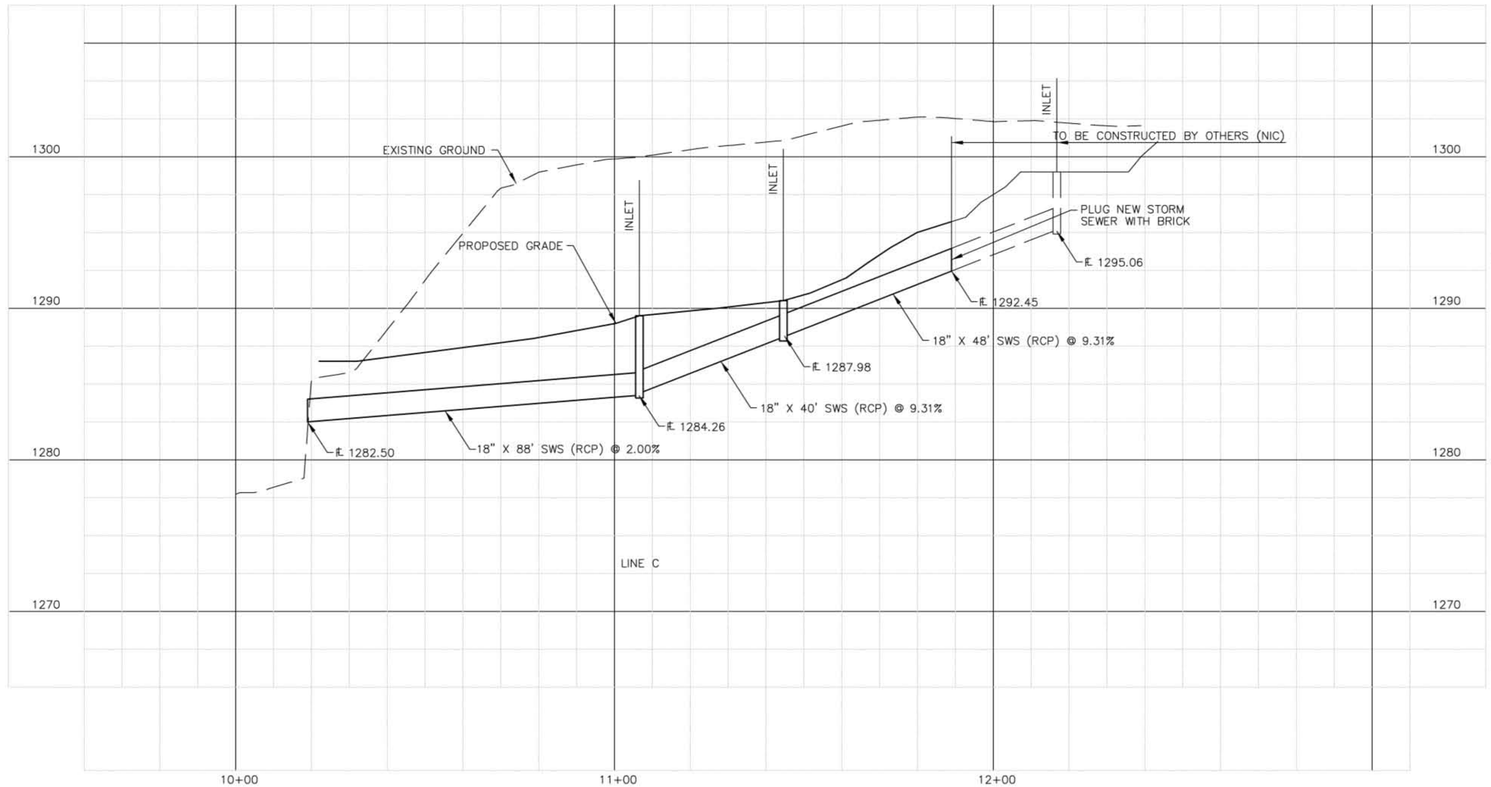

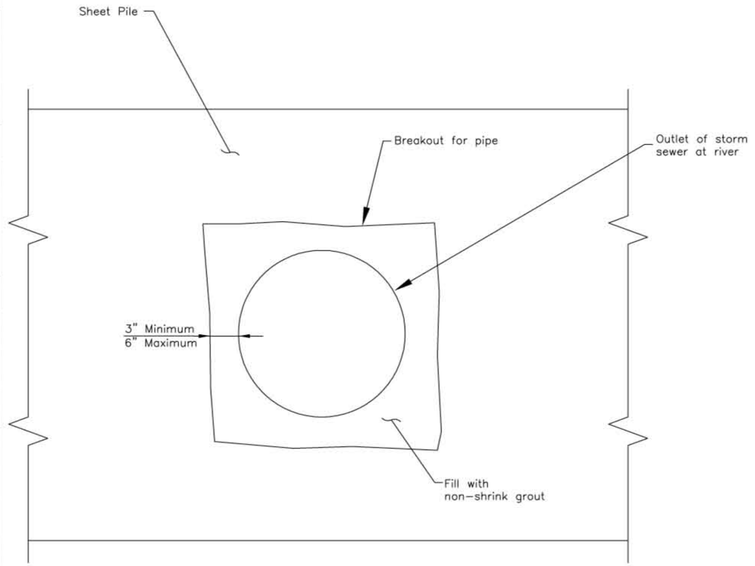

Note:
Breakout in sheet pile and grout shall be Subsidiary to bid item "Storm Sewer (RCP)" of the respective size.

STORM SEWER OUTLET

PRINTS ISSUED

DATE	PURPOSE	PG
10.05.09	FIELD CHECK	
11.12.09	OFFICE CHECK	
02.01.10	FINAL PLANS	

RIVER CORRIDOR
IMPROVEMNTS PHASE 1C:
WICHITA, KS

LawKingdonArchitecture
Engineering · Planning · Interiors · Landscapes

LawKingdonArchitecture
345 RIVERVIEW, WICHITA, KS 67203
Phone (316) 268-0230 Fax: (316) 268-0205 ©
DRAWN: Karla Waters, PE

PROJECT NUMBER:
08386

SHEET TITLE:
STORM SEWER
LINE C

SHEET NUMBER:
C1.6

WILSON &COMPANY ENGINEERS & ARCHITECTS

November 6, 2009 M:\TRN\08-100-416-00\CADD\SHEETS\AS SUBMITTED 02-01-10\C1_6_SS_LineC _pp.dwg TDF