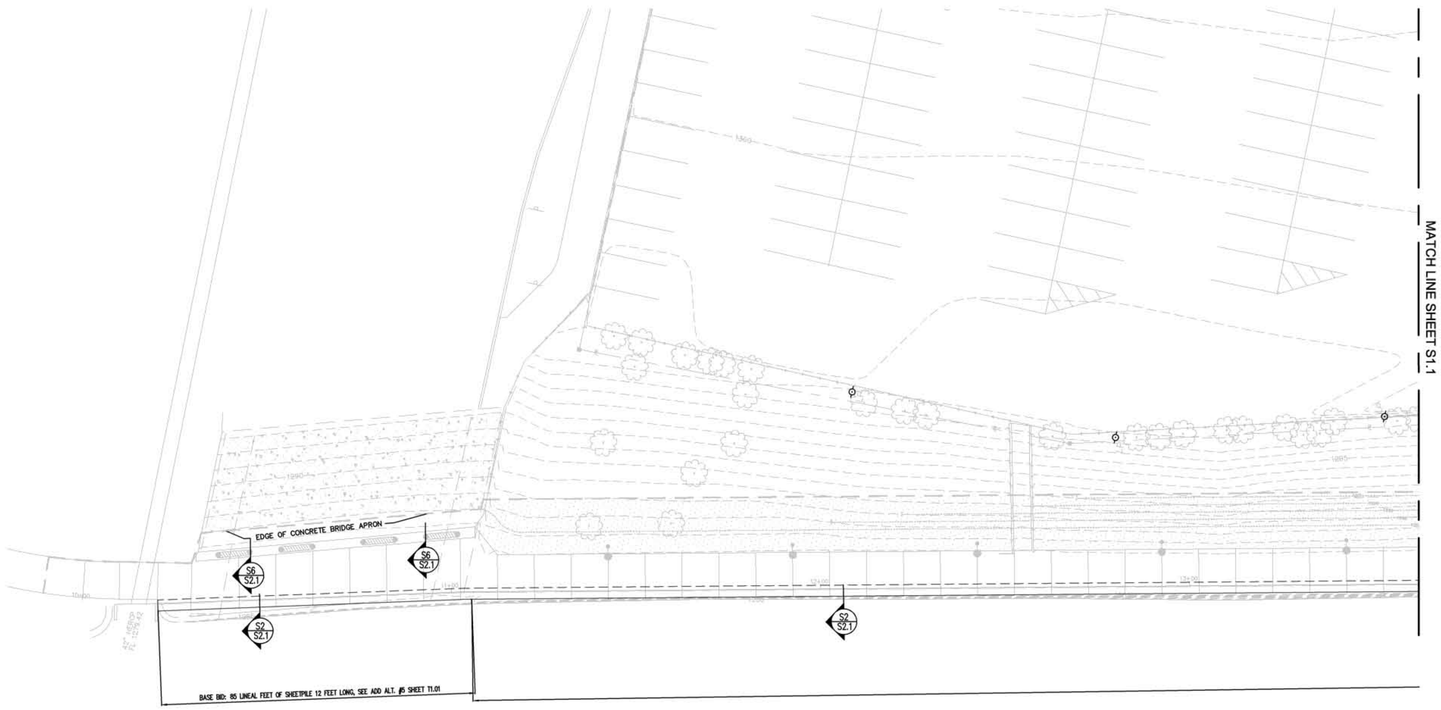

B STRUCTURAL PLAN
1"=20'-0"

NORTH

PRINTS ISSUED

DATE	PURPOSE	NO.
10.05.09	FIELD CHECK	
11.12.09	OFFICE CHECK	
02.01.10	FINAL PLANS	

RIVER CORRIDOR
IMPROVEMNTS PHASE 1C:
WICHITA, KS

LawKingdon Architecture
Engineering · Planning · Interiors · Landscapes

LawKingdon Architecture
345 RIVERVIEW, WICHITA, KS 67203
Phone (316) 268-0230 Fax: (316) 268-0205
CONTACT: JAMES URBAN, PE

PROJECT NUMBER:
08386

SHEET TITLE:
STRUCTURAL PLAN

SHEET NUMBER:
S1.2

WILSON & COMPANY
ENGINEERS & ARCHITECTS