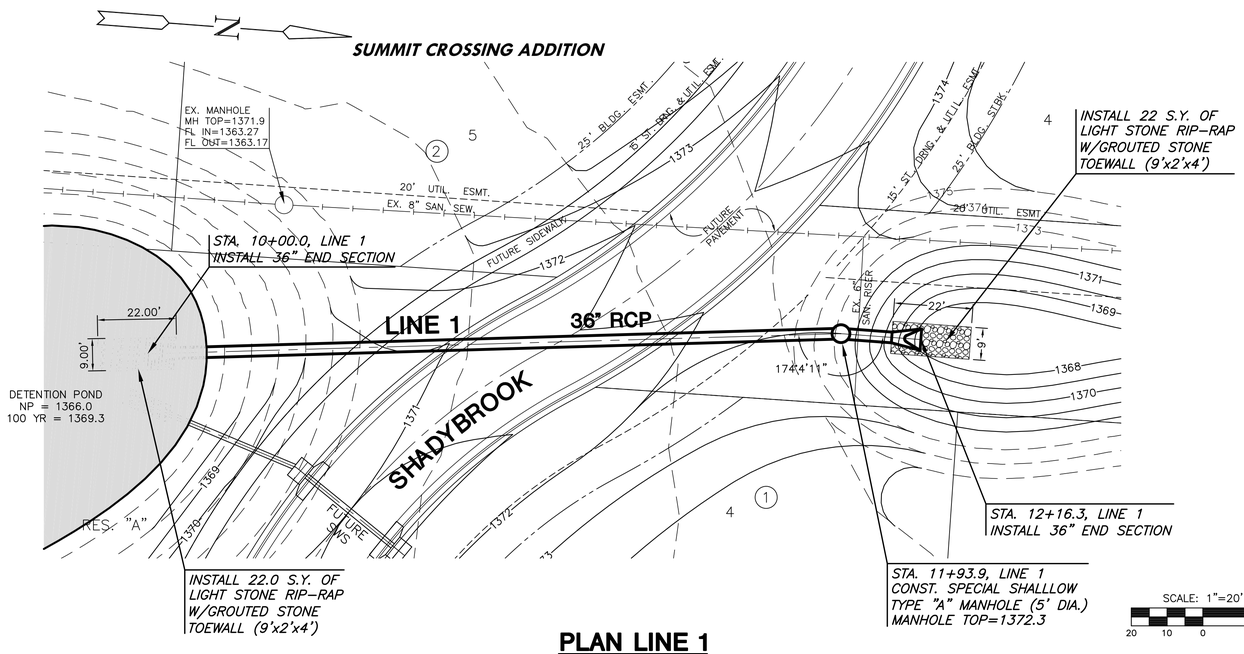

PLAN LINE 1

SCALE: 1"=20'

20 10 0 20

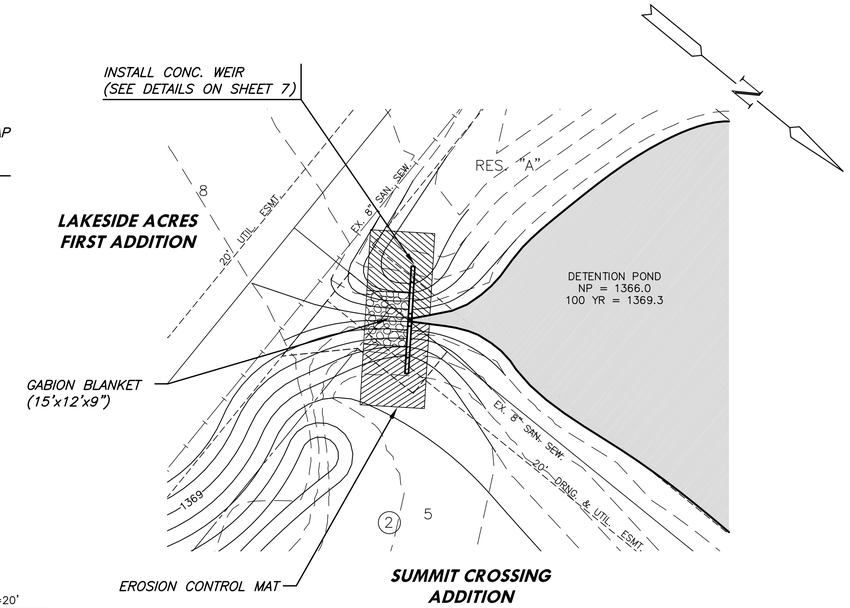

PLAN WEIR

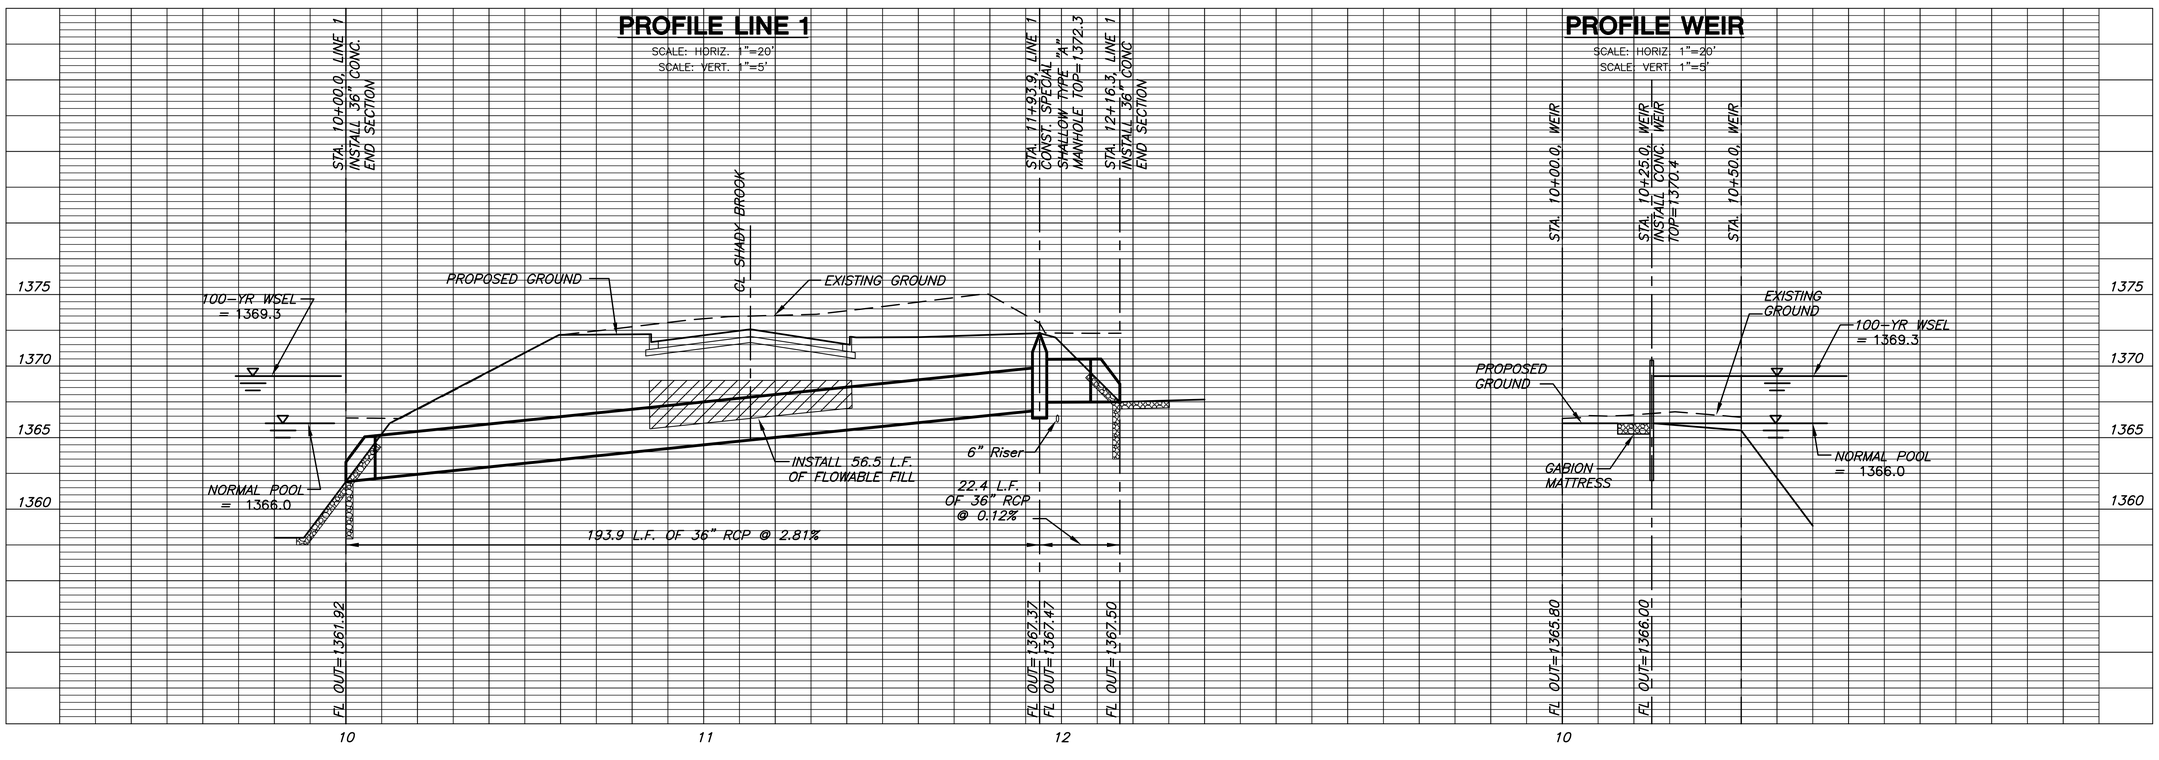

MKEC
ENGINEERING
CONSULTANTS, INC.
411 N. WEBB ROAD
WICHITA, KS. 67206
316 - 684 - 9600

GRADING AND DRAINAGE PLANS

SUMMIT CROSSING

WICHITA, KANSAS

SWS LINE 1 AND WEIR

SHEET TITLE

08542

PROJECT NUMBER

MKEC

DESIGN BY

MKEC

DRAWN BY

GJA

CHECKED BY

ISSUED

March 2010

REVISED

SHEET NO.

6 of 15

J:\CIVIL\08542\DWG\GRD\PHASE1\08542_D1.DWG

PLOTTED: Monday, March 29, 2010 @ 01:56PM