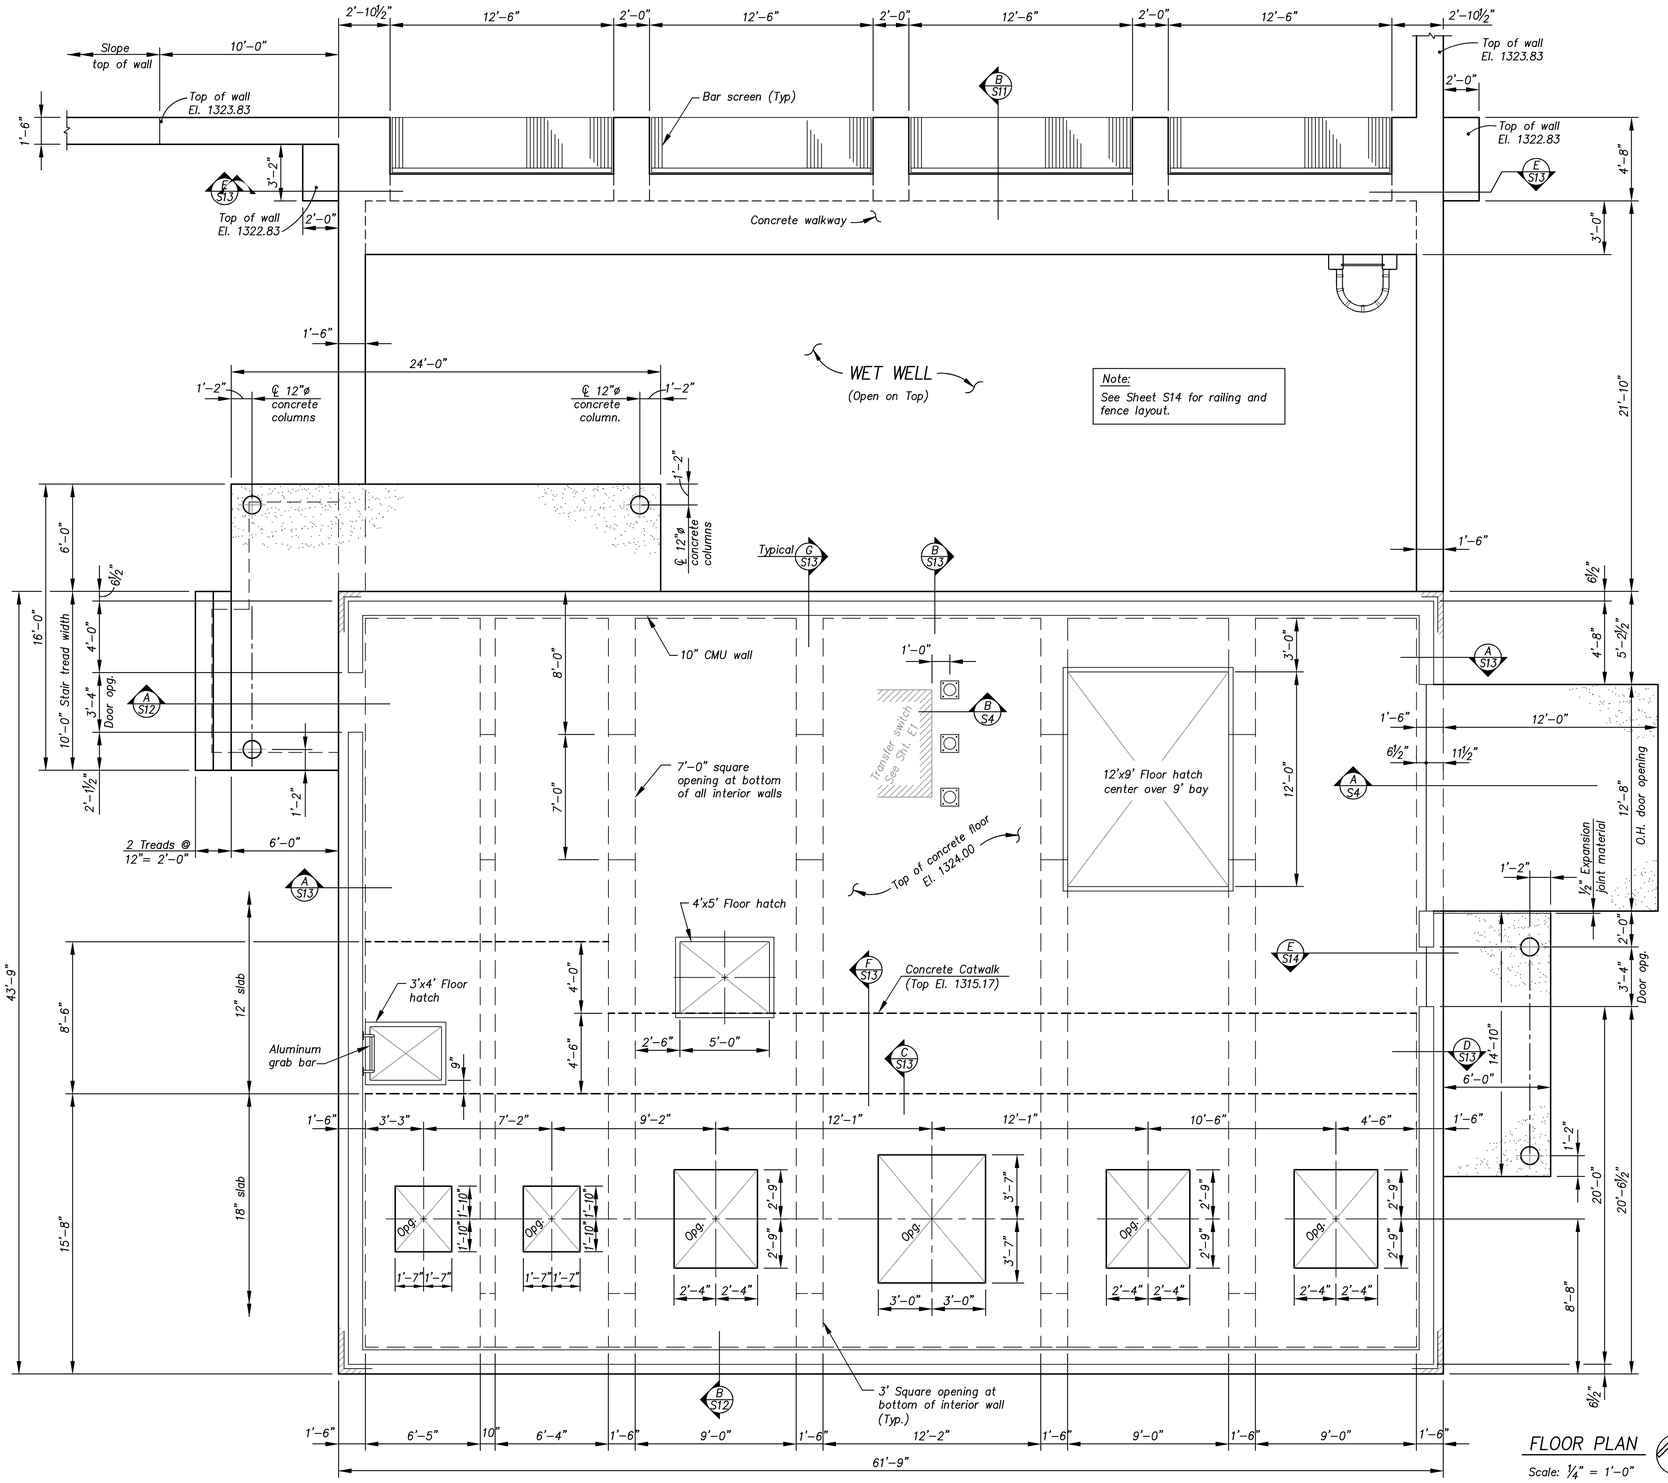

FLOOR PLAN

Scale: 1/4" = 1'-0"

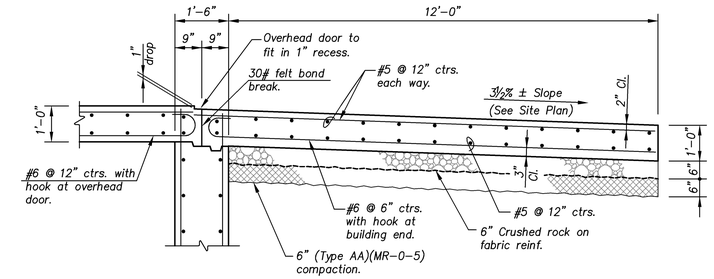

SECTION A S4

1/2" = 1'-0"

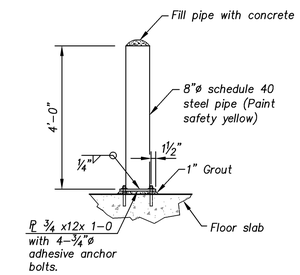

SECTION B S4

1/2" = 1'-0"

CITY OF WICHITA, KANSAS

PUMP STATION NO. 11

STRUCTURAL

PUMP STATION

PUMP FLOOR PLAN

CFS

Cook, Flatt & Strobel ENGINEERS, P.A.

DESIGNED	KMB	SCALE	As Shown
DETAILED	HAP	DATE	10-30-09
CHECKED		SHEET	S4 OF S17

J:\2008Proj\08527\DWGS\Structural DWGS\Structural 2.dwg S4 FLR Plan 11/10/2009 - 1:48pm hpham